
DO NOT SCALE

0 0.2 0.5 1 2 3 metres

Scale 1:50 @ A3

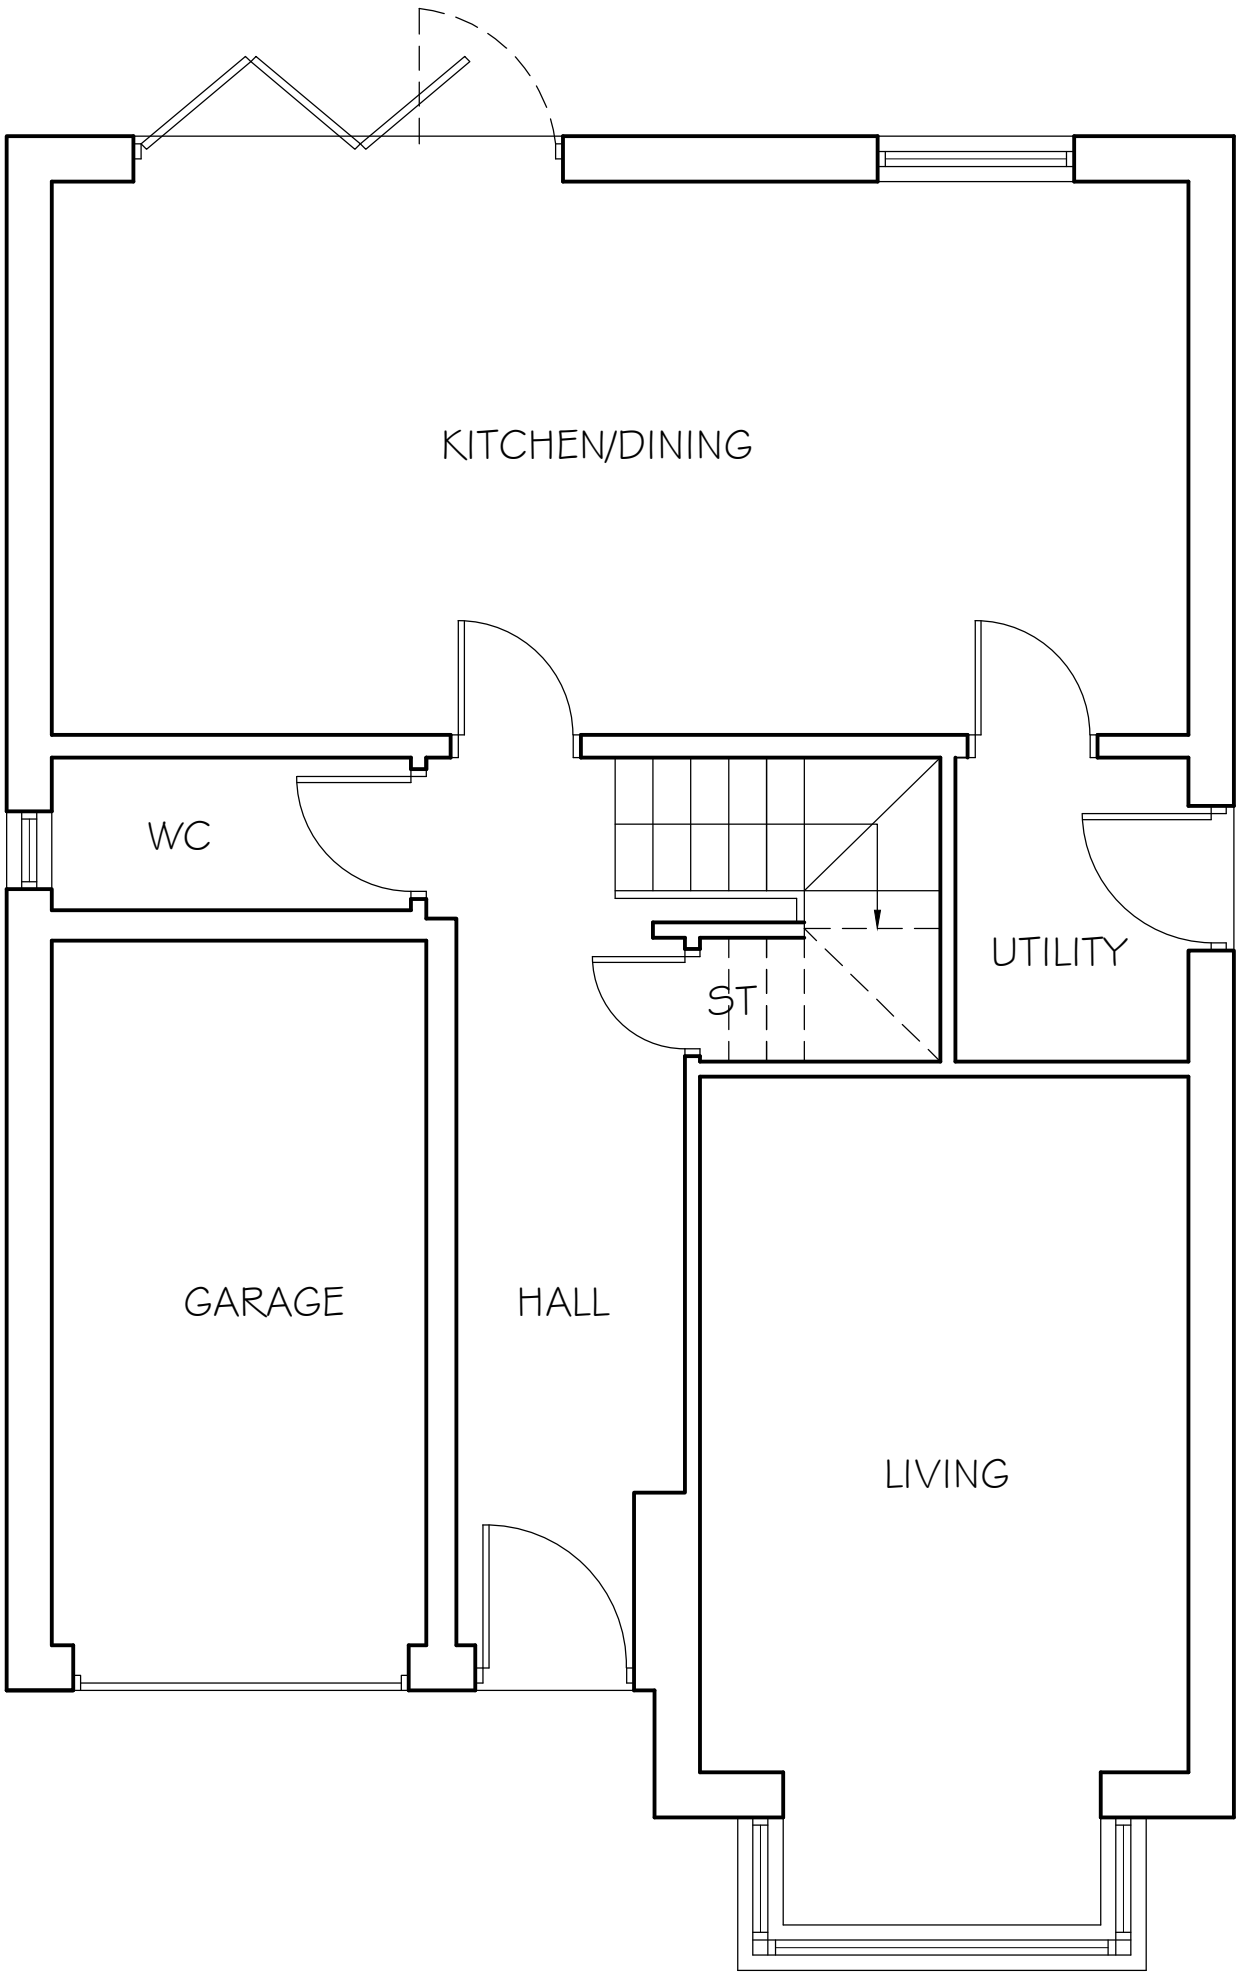

EXISTING GROUND FLOOR PLAN

JONAS
Architectural Services
Mob: 07740869708 Email: Jonasarchitecturalservices@outlook.com

Client: Anthony Dove

Location: 1 Dell View, NE36 0AA

Drawing: Existing Ground Floor Plan

Status: Planning

Author: LJ

Scale: 1:150@A3

Project no: J013

Drawing no: 01

Date: April 2025

Revision: -

COPYRIGHT: Jonas Architectural Services