
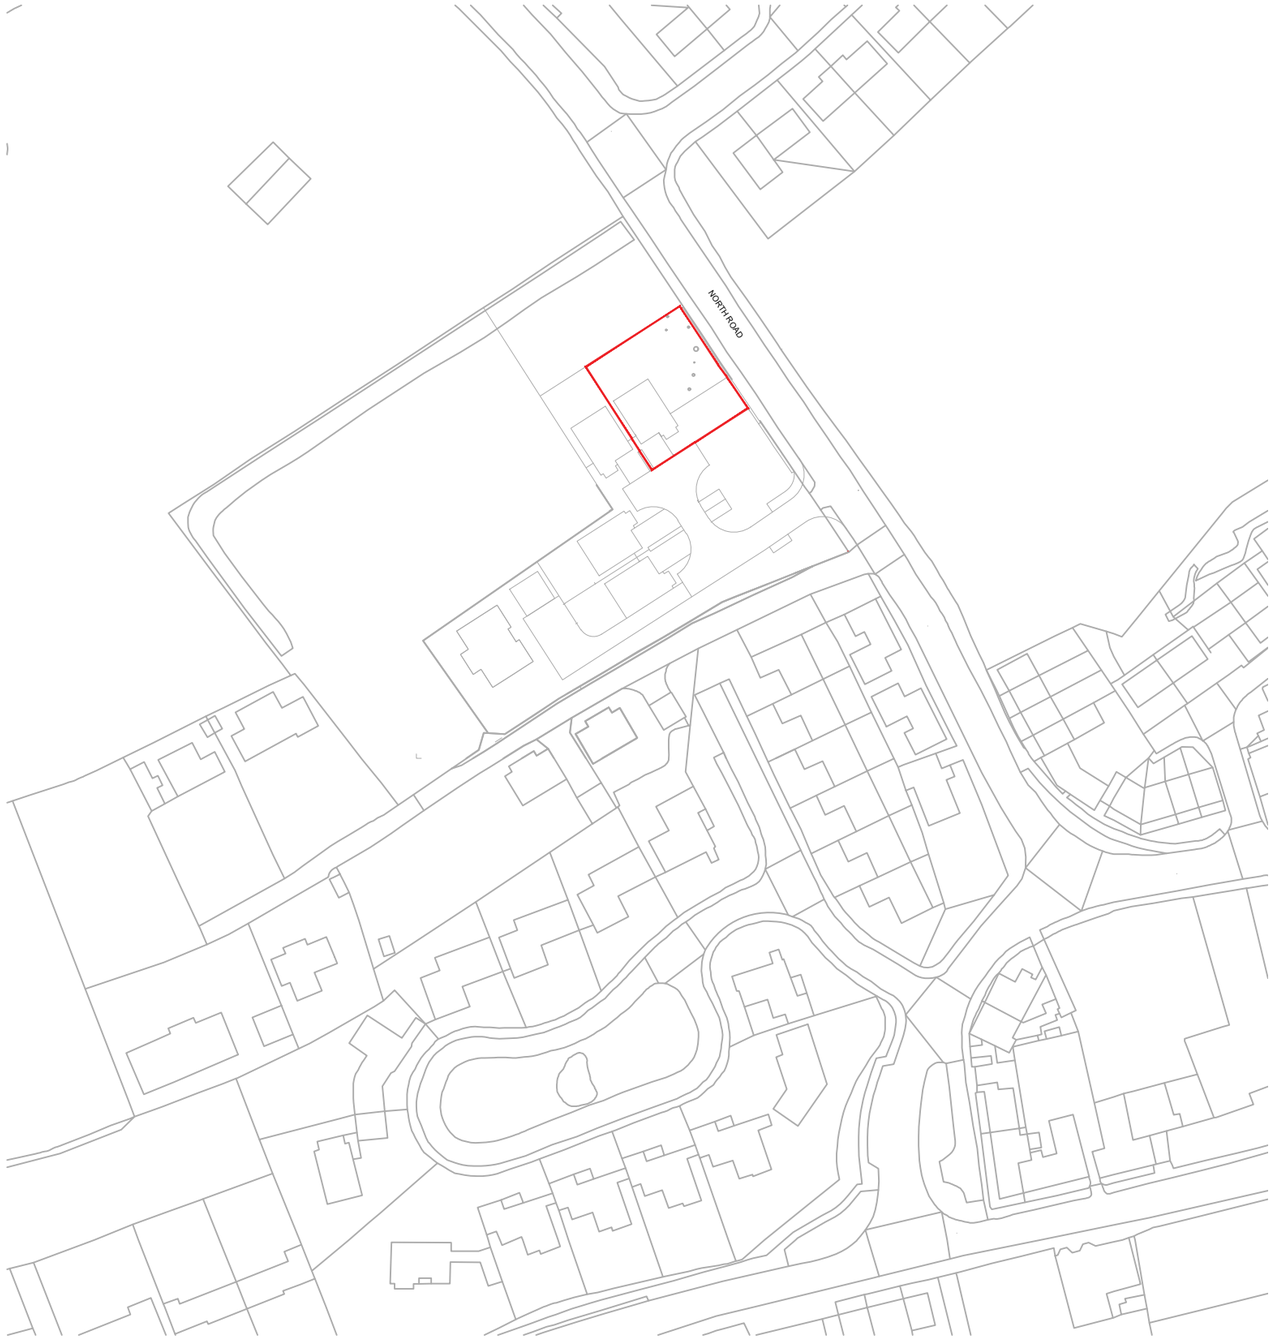


DO NOT SCALE

0 5 10 20 50 metres

Scale 1:1250 @ A3

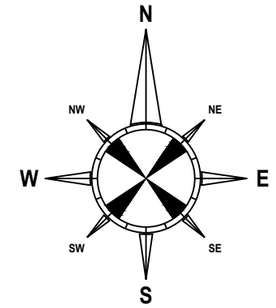

All measurement taken from Ordnance Data

JONAS
Architectural Services
Mob: 07740869708 Email: Jonasarchitecturalservices@outlook.com

Client: Anthony Dove		
Location: 1 Dell View NE36 0AA		
Drawing: Location Plan		
Status: Planning		Author: LJ
Scale: 1:1250@A3	Project no: J013	Drawing no: 00
Date: April 2025	Revision: -	

COPYRIGHT: Jonas Architectural Services