

DO NOT SCALE

0 0.5 1 2 5 metres

Scale 1:100 @ A3

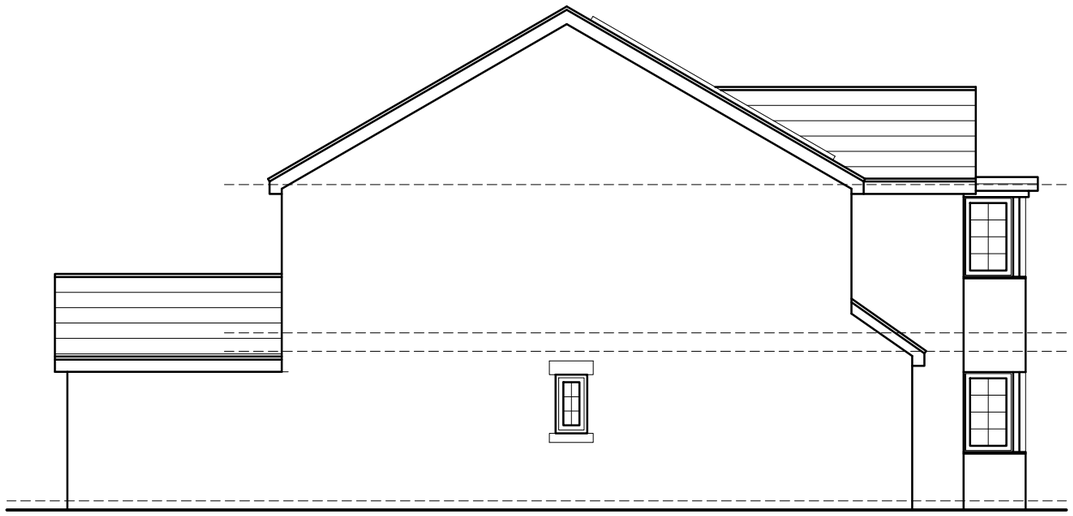


PROPOSED SIDE ELEVATION 1

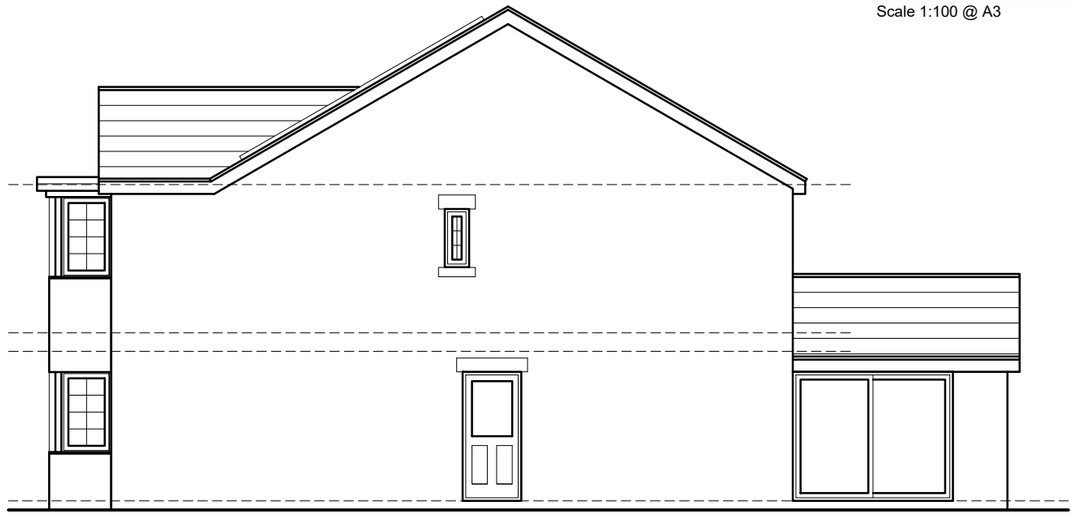

PROPOSED SIDE ELEVATION 2



PROPOSED FRONT ELEVATION

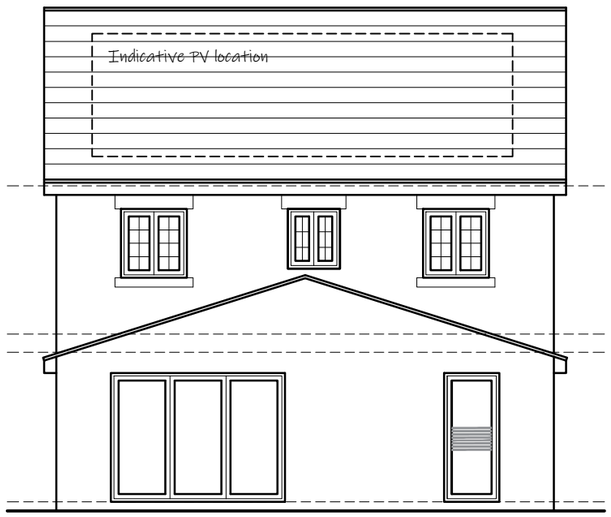

PROPOSED REAR ELEVATION

JONAS
Architectural Services
Mob: 07740869708 Email: Jonasarchitecturalservices@outlook.com

Client:
Anthony Dove

Location
1 Dell View
NE36 0AA

Drawing
Proposed Elevations

Status
Planning

Author:
LJ

Scale
1:100@A3

Project no:
J013

Drawing no:
09

Date
April 2025

Revision:
A

COPYRIGHT: Jonas Architectural Services