
DO NOT SCALE

0 0.2 0.5 1 2 3 metres

Scale 1:50 @ A3

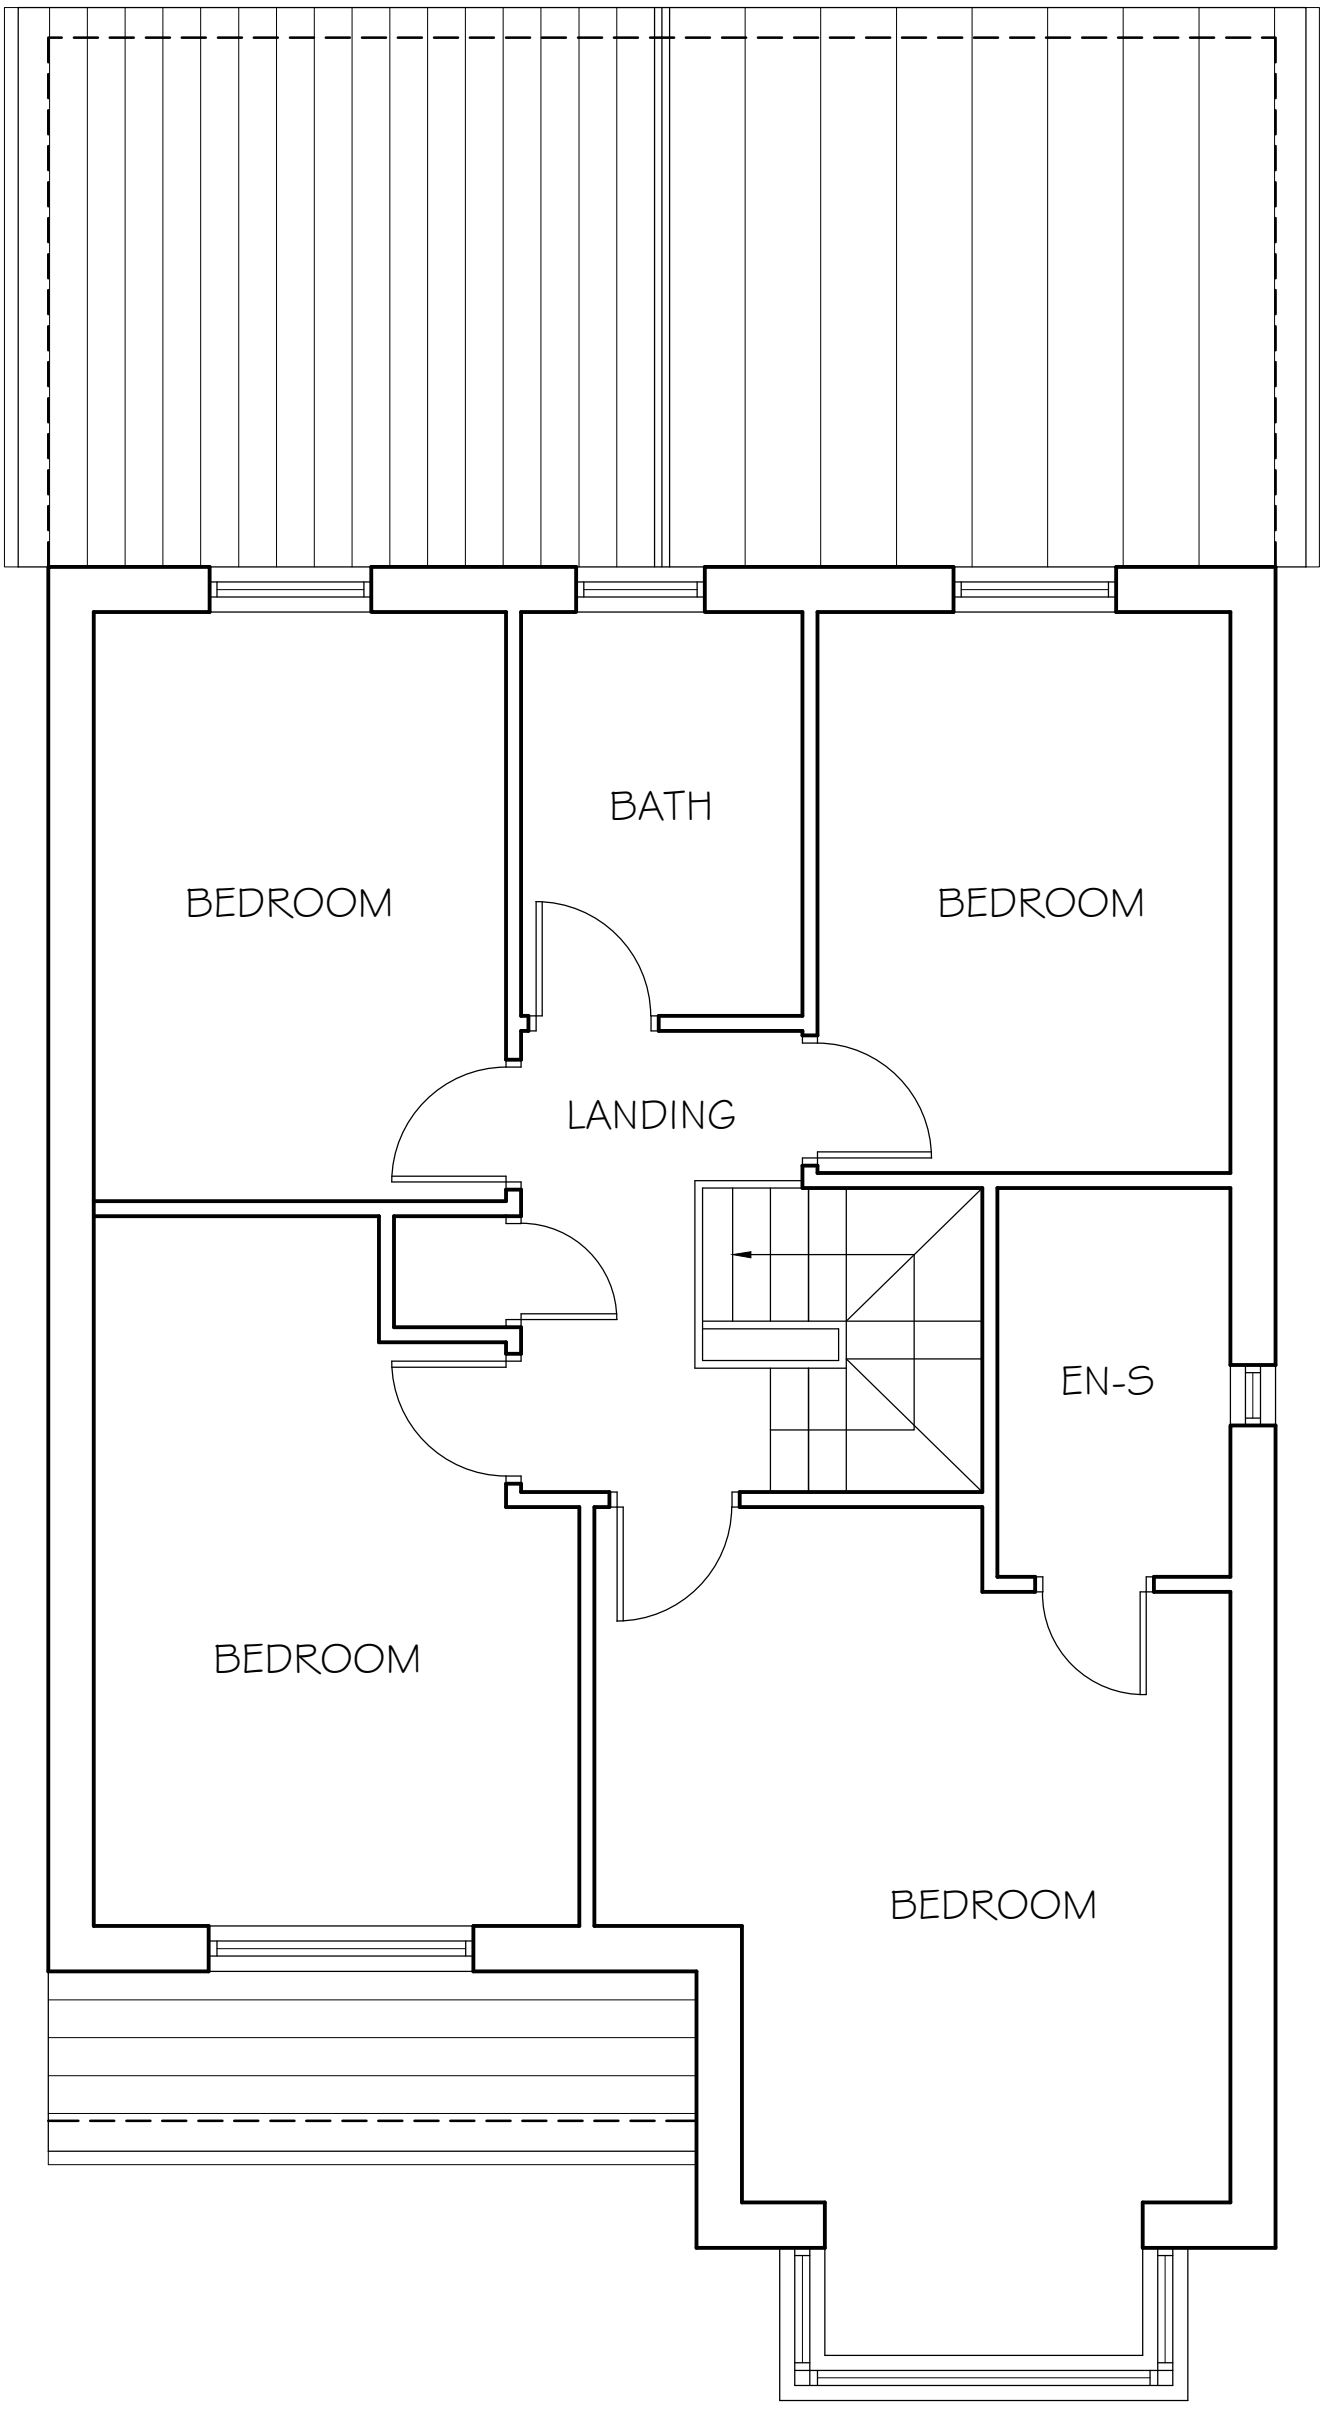

PROPOSED FIRST FLOOR PLAN

JONAS
Architectural Services
Mob: 07740869708 Email: Jonasarchitecturalservices@outlook.com

Client: Anthony Dove		
Location: 1 Dell View NE36 0AA		
Drawing: Proposed First Floor Plan		
Status: Planning		Author: LJ
Scale: 1:150@A3	Project no: J013	Drawing no: 07
Date: April 2025	Revision: -	

COPYRIGHT: Jonas Architectural Services