
DO NOT SCALE

0 0.2 0.5 1 2 3 metres

Scale 1:50 @ A3

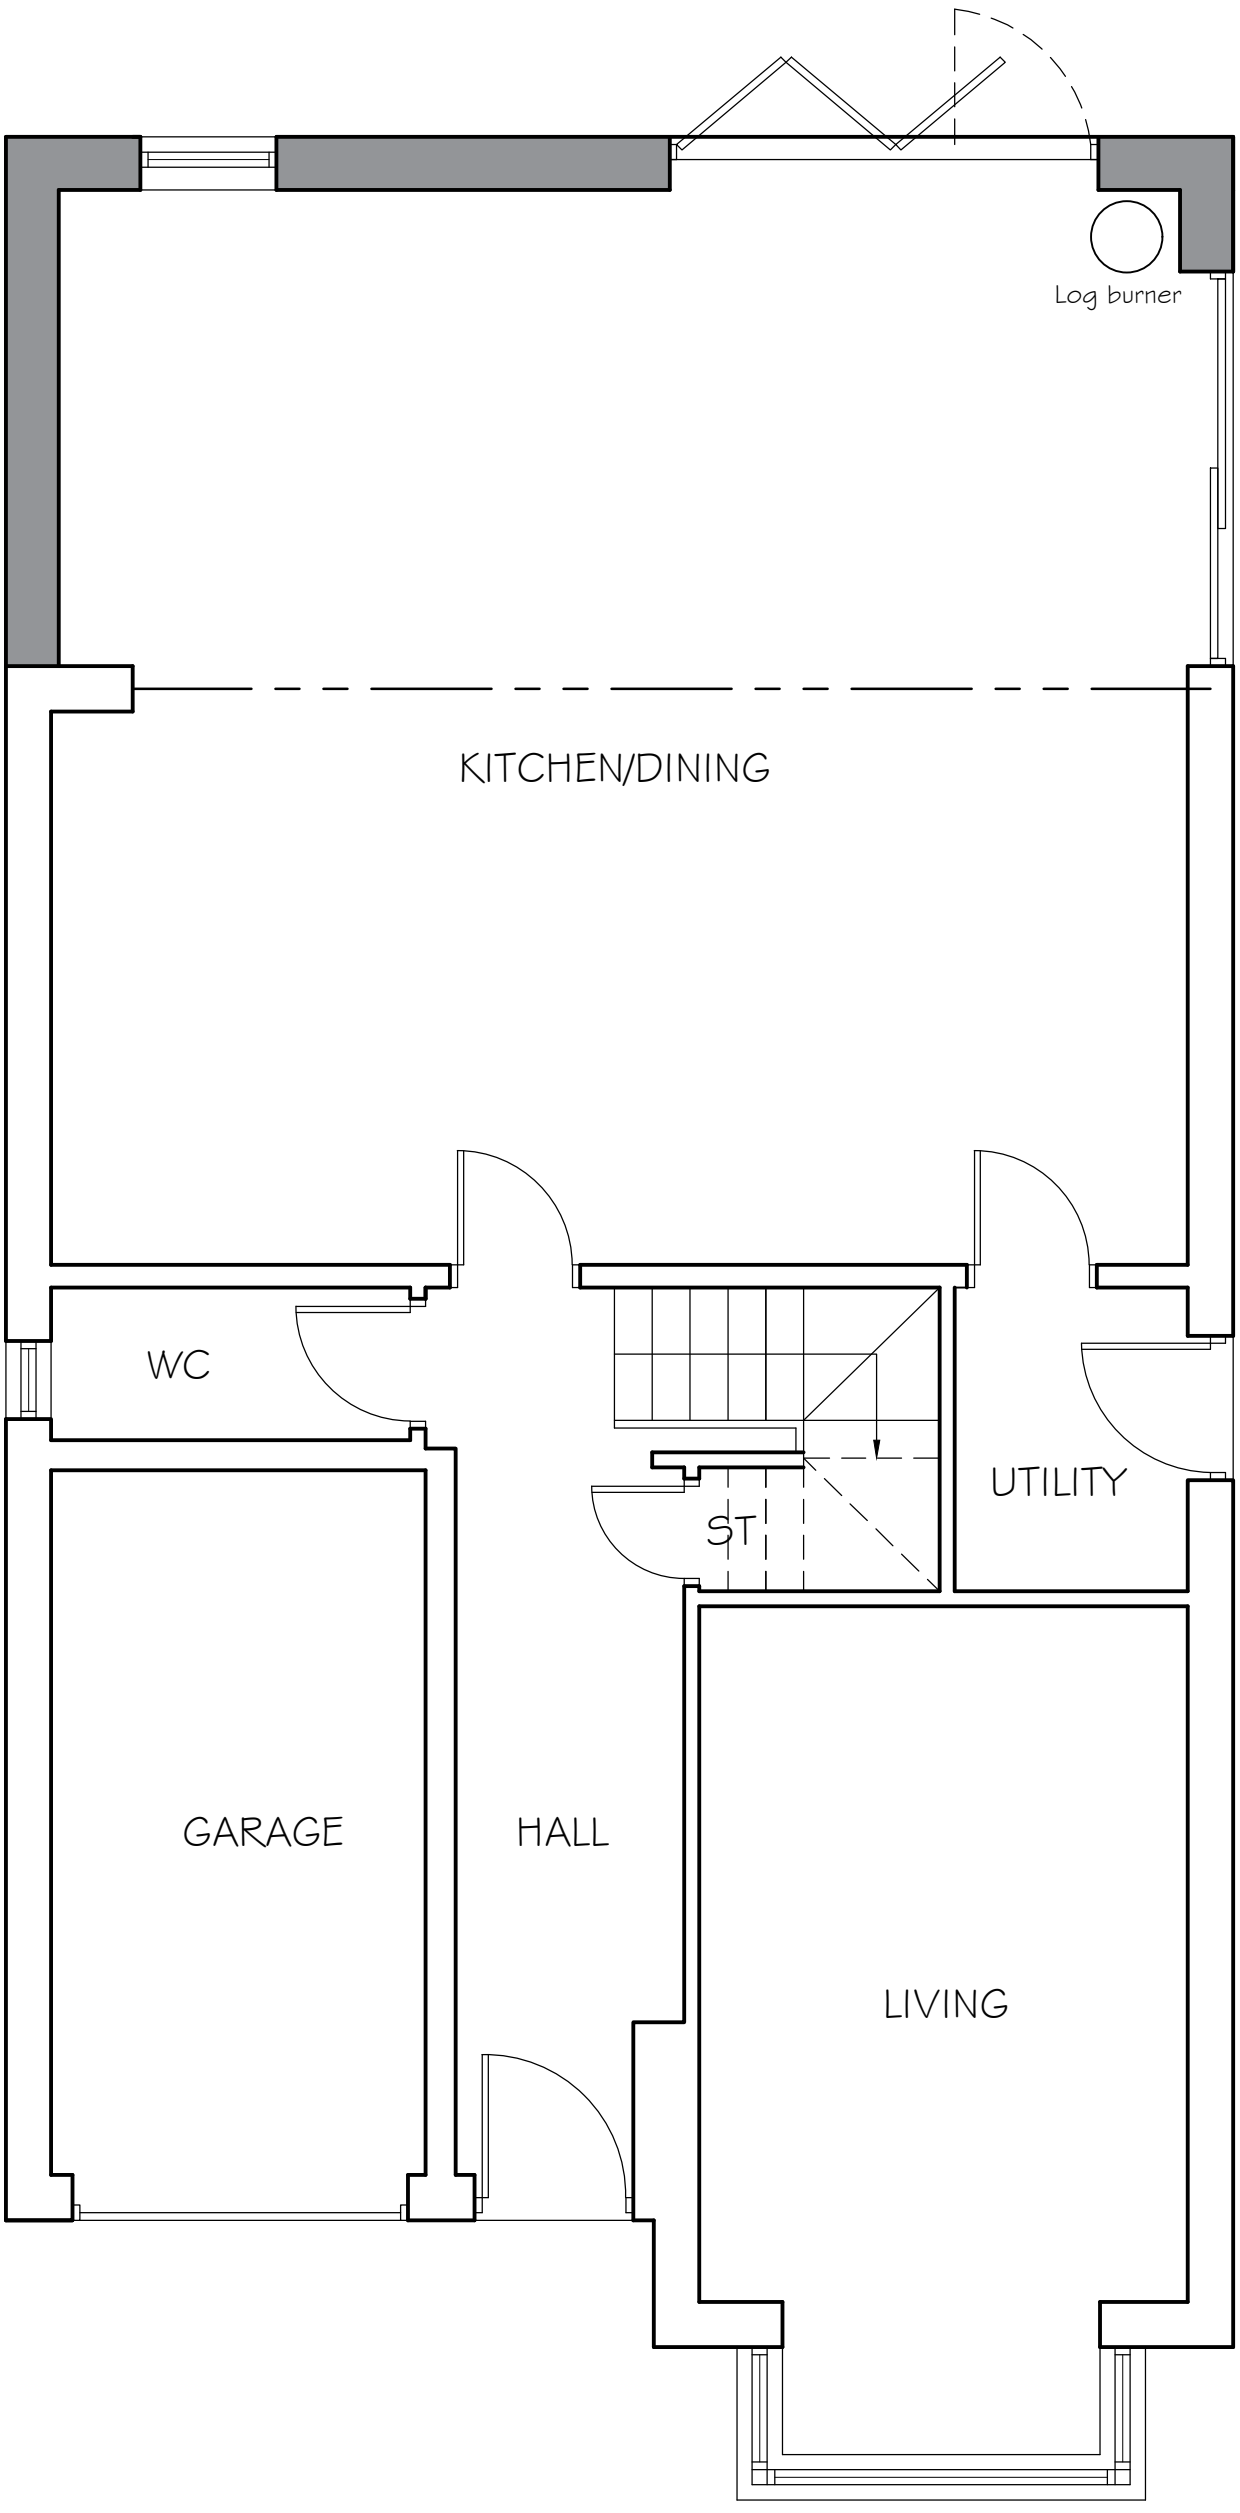

PROPOSED GROUND FLOOR PLAN

JONAS
Architectural Services
Mob: 07740869708 Email: Jonasarchitecturalservices@outlook.com

Client: Anthony Dove

Location: 1 Dell View
NE36 0AA

Drawing: Proposed Ground Floor Plan

Status	Author:
Planning	LJ

Scale	Project no:	Drawing no:
1:150@A3	J013	06

Date	Revision:
April 2025	-

COPYRIGHT: Jonas Architectural Services