The use of drawings by the Customer acts as an agreement to the following statements. The Customer must not use the drawings if it does not agree with any of the following statements:
All drawings are based upon site information supplied by third parties and as such their accuracy cannot be guaranteed. All features are approximate and subject to clarification by a detailed topographical survey, statutory service enquiries and confirmation of the legal boundaries. Do not scale the drawings. Figured dimensions must be used in all cases. All dimensions must be checked on site. Any discrepancies must be reported in writing to Colour-UDL before proceeding. All drawings are copyright protected. Refer to full Terms & Conditions at www.colour-udl.com

Legend

Site Boundary

Existing Drainage

Softworks

Existing tree to be removed


Existing tree group to be retained

Proposed tree

Proposed native coastal areas wildflower seeds (LW10M) supplied by wildflower.co.uk
Sowing rate: 5g/m2
Area: 1282m²

Proposed shrub planting
Area: 959m²

Area to be cleared of invasive understory shrubs. Cleared area to be sown with Emorsgate EW1 Woodland Mixture alongside proposed ferns.
Sowing rate 2g/m²
Area 921m²

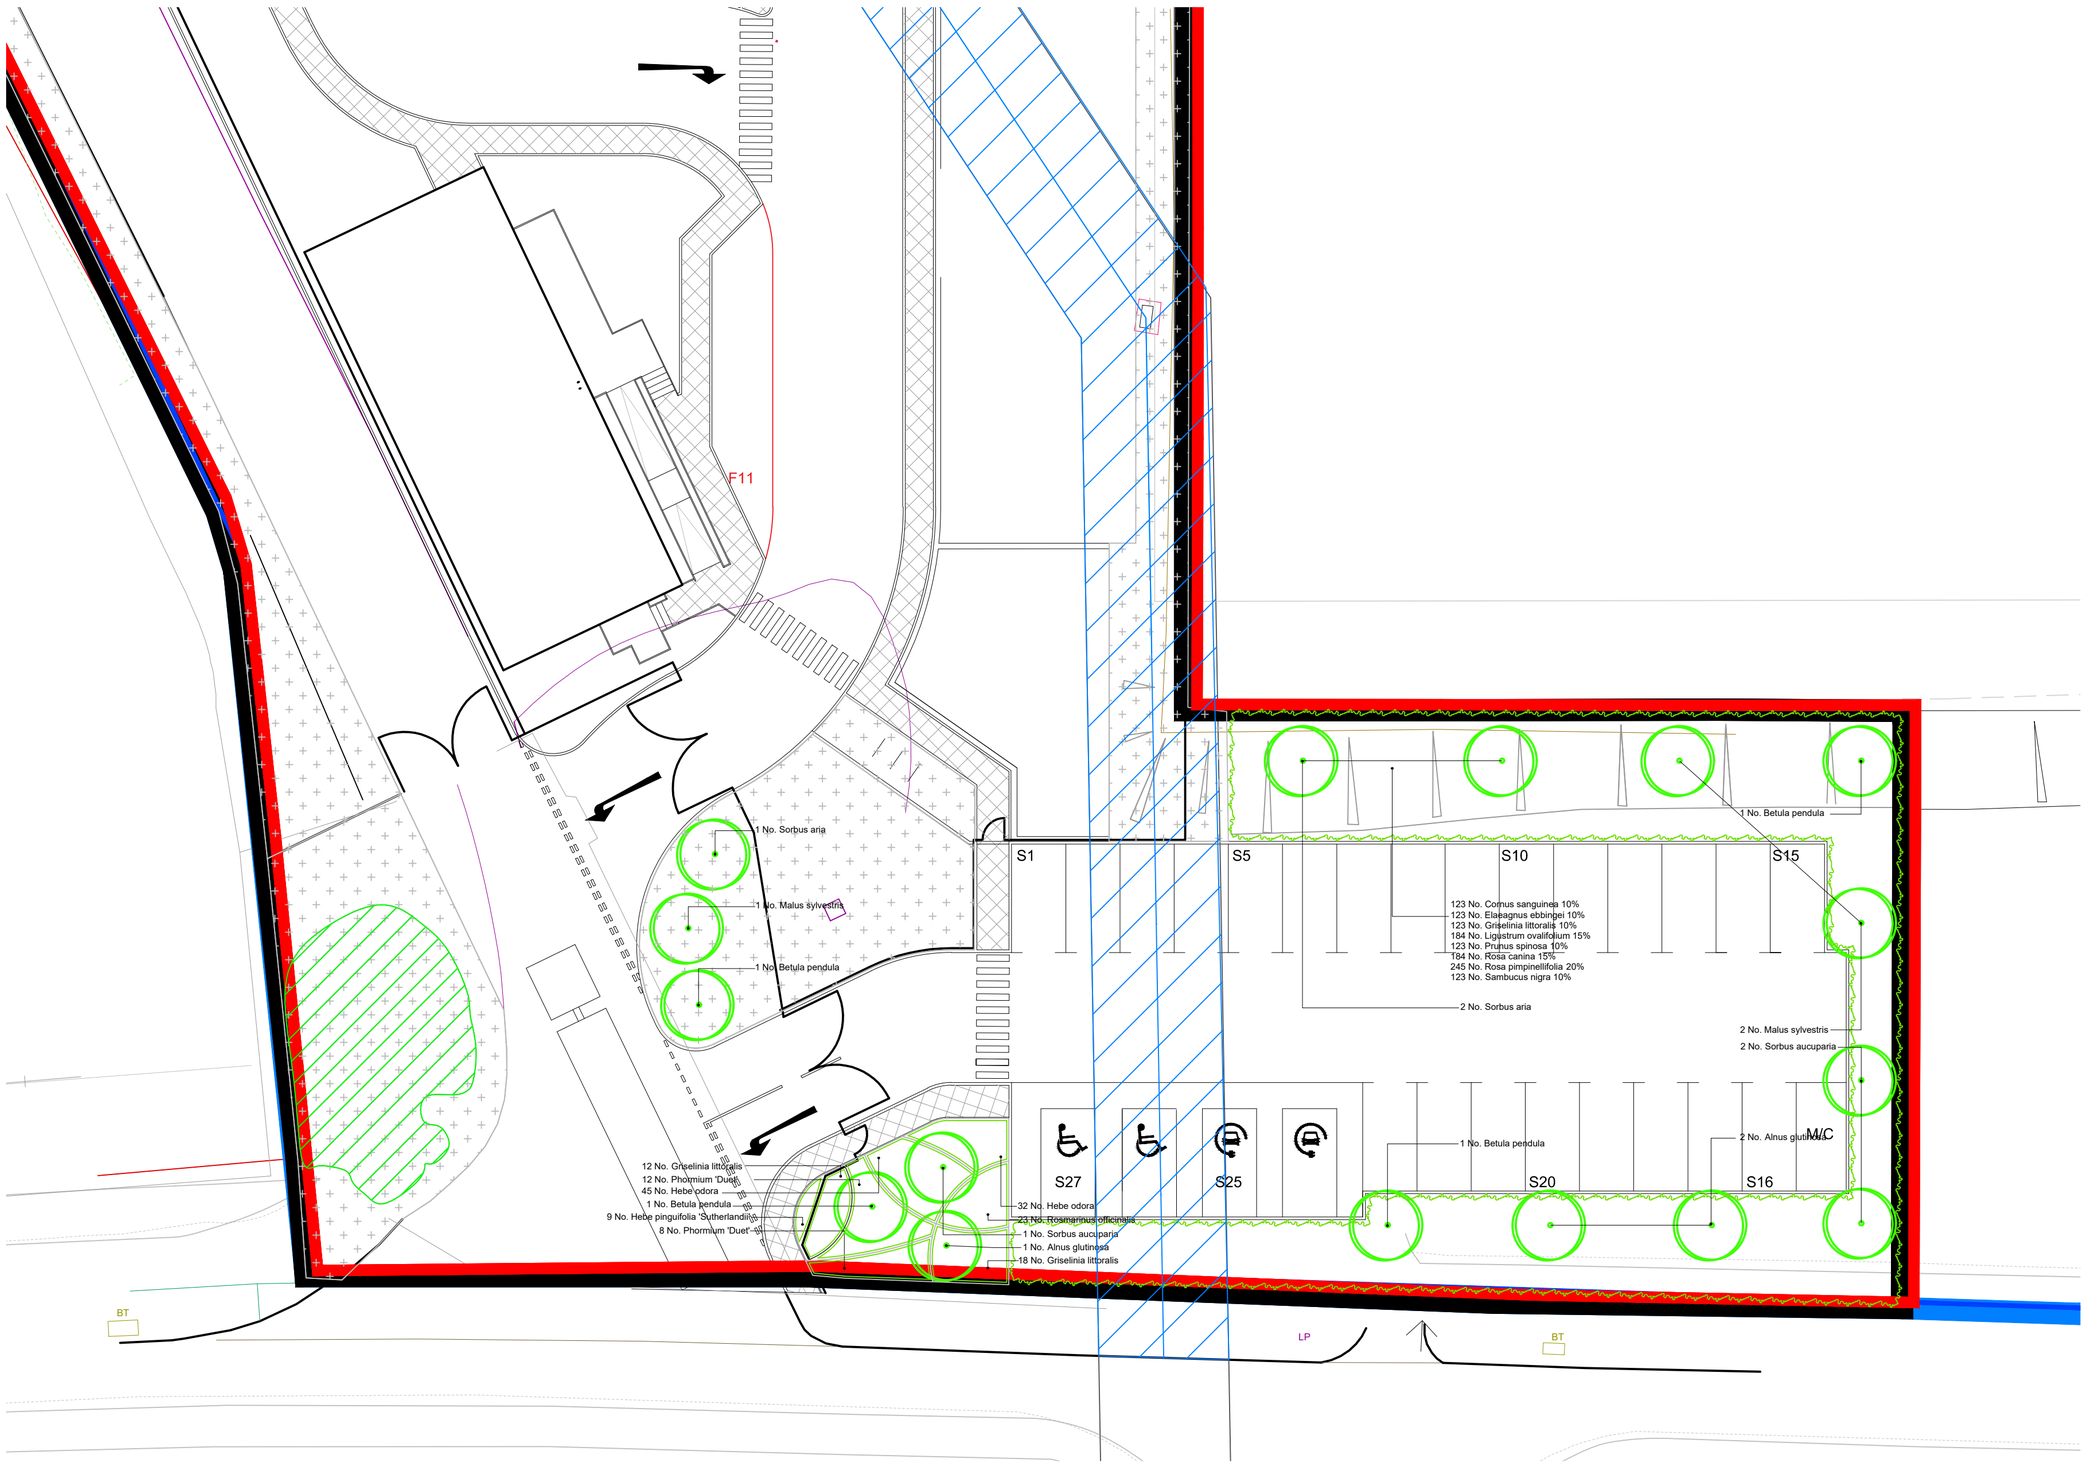

Planting Schedule

Trees

Number	Species	Height	Girth	Specification	Density
6 No.	Alnus glutinosa	450-500cm	18-20cm	Extra Heavy Standard; 3x; 200cm Clear Stem; RB	Counted
6 No.	Betula pendula	450-500cm	18-20cm	Extra Heavy Standard; 3x; 200cm Clear Stem; RB	Counted
3 No.	Betula pubescens	450-500cm	18-20cm	Extra Heavy Standard; 3x; 200cm Clear Stem; RB	Counted
6 No.	Malus sylvestris	450-500cm	18-20cm	Extra Heavy Standard; 3x; 200cm Clear Stem; RB	Counted
3 No.	Populus tremula	450-500cm	18-20cm	Extra Heavy Standard; 3x; 200cm Clear Stem; RB	Counted
3 No.	Prunus avium	450-500cm	18-20cm	Extra Heavy Standard; 3x; 200cm Clear Stem; RB	Counted
3 No.	Sorbus aria	450-500cm	18-20cm	Extra Heavy Standard; 3x; 200cm Clear Stem; RB	Counted
3 No.	Sorbus aucuparia	450-500cm	18-20cm	Extra Heavy Standard; 3x; 200cm Clear Stem; RB	Counted

Shrubs

Number	Species	Height	Pot Size	Specification	Density
30 No.	Griselinia littoralis	40-60cm	3L	Bushy; 3 breaks	2/m²
77 No.	Hebe odora	20-30cm	2L	Bushy; 3 breaks	4/m²
9 No.	Hebe pinguifolia 'Sutherlandii'	20-30cm	2L	Bushy; 3 breaks	4/m²
20 No.	Phormium 'Duet'	60-80cm	10L	Triple crown	1/m²
23 No.	Rosmarinus officinalis	30-40cm	3L	Bushy; 4 breaks	3/m²

Conifers

Number	Species	Height	Specification	Density
5 No.	Pinus sylvestris	175-200cm	4x; Leader with laterals; feathered to base; RB	Counted

Ferns

Number	Species	Pot Size	Specification	Density
118 No.	Athyrium filix-femina	2L	Full pot: C	4/m²

Car park mix

Number	Species	Height	Pot Size	Specification	Density
123 No.	Cornus sanguinea	40-60cm	3L	Branched; 4 breaks	3/m²
123 No.	Elaeagnus ebbingei	40-60cm	3L	Branched; 3 breaks	3/m²
123 No.	Griselinia littoralis	40-60cm	3L	Bushy; 3 breaks	3/m²
184 No.	Ligustrum ovalifolium	60-80cm	3L	Branched; 5 breaks	3/m²
123 No.	Prunus spinosa	40-60cm	2L	Branched; 3 breaks	3/m²
184 No.	Rosa canina	40-60cm	2L	Branched; 3 breaks	3/m²
245 No.	Rosa pimpinellifolia	60-80cm	3L	Bush; 5 breaks	3/m²
123 No.	Sambucus nigra	40-60cm	2L	Branched; 3 breaks	3/m²
Total :1228 No.					

Entrance mix

Number	Species	Height	Pot Size	Specification	Density
72 No.	Cornus sanguinea	40-60cm	3L	Branched; 4 breaks	3/m²
72 No.	Hippophae rhamnoides	40-60cm	3L	Branched; 5 breaks	3/m²
108 No.	Ligustrum ovalifolium	60-80cm	3L	Branched; 5 breaks	3/m²
108 No.	Rosa canina	40-60cm	2L	Branched; 3 breaks	3/m²
144 No.	Rosa pimpinellifolia	60-80cm	3L	Bush; 5 breaks	3/m²
108 No.	Salix purpurea	60-80cm	2L	Branched; 3 breaks	3/m²
108 No.	Salix viminalis	60-80cm	2L	Branched; 3 breaks	3/m²
Total :720 No.					

0 2 4 6 8 12 16 20m

Rev	Amendments	Date	Drwn	Chkd
C02	Layout updated	17.04.25	EF	--
C01	Issued for Construction	13.03.25	BF	EF
P01	First Issue	05.07.24	JR	EF

Project
Highways Depot at VENJ, Blackett Street

Drawing Title
Detailed planting proposals and planting schedule

Project No.
2462

Scale @ A1
1:250

Project Status
RIBA Stage 4

Drawing No.
HDV-COL-ZZ-XX-DR-L-5003

Revision
C02

London 0203 924 9888
Newcastle 0191 24 24 224
York 01904 925 888
colour-udl.com

colour