
This drawing is copyright.
It is sent to you in confidence and must not be reproduced or disclosed to third parties without our prior permission.
Do not scale from this drawing.
This drawing is to be read in conjunction with all relevant consultants, specialist manufacturers drawings and specifications.
Any discrepancies in dimensions or details on or between these drawings should be drawn to our attention.
All dimensions are in millimeters unless noted otherwise.
Any surveyed information incorporated within this drawing cannot be guaranteed as accurate unless confirmed by fixed dimension.

REV	DESCRIPTION	BY	CHKD	DATE
P01	FOR PLANNING	JL	HA	21/03/2024
P02	UPDATED FOR PLANNING	PAC	DJP	28/03/2024
P03	BUILDING FOOTPRINT ADJUSTED	WT	DJP	04/06/2024
P04	UPDATED TO SUIT EURODOME DRAWINGS	DJP	KH	20/03/2025

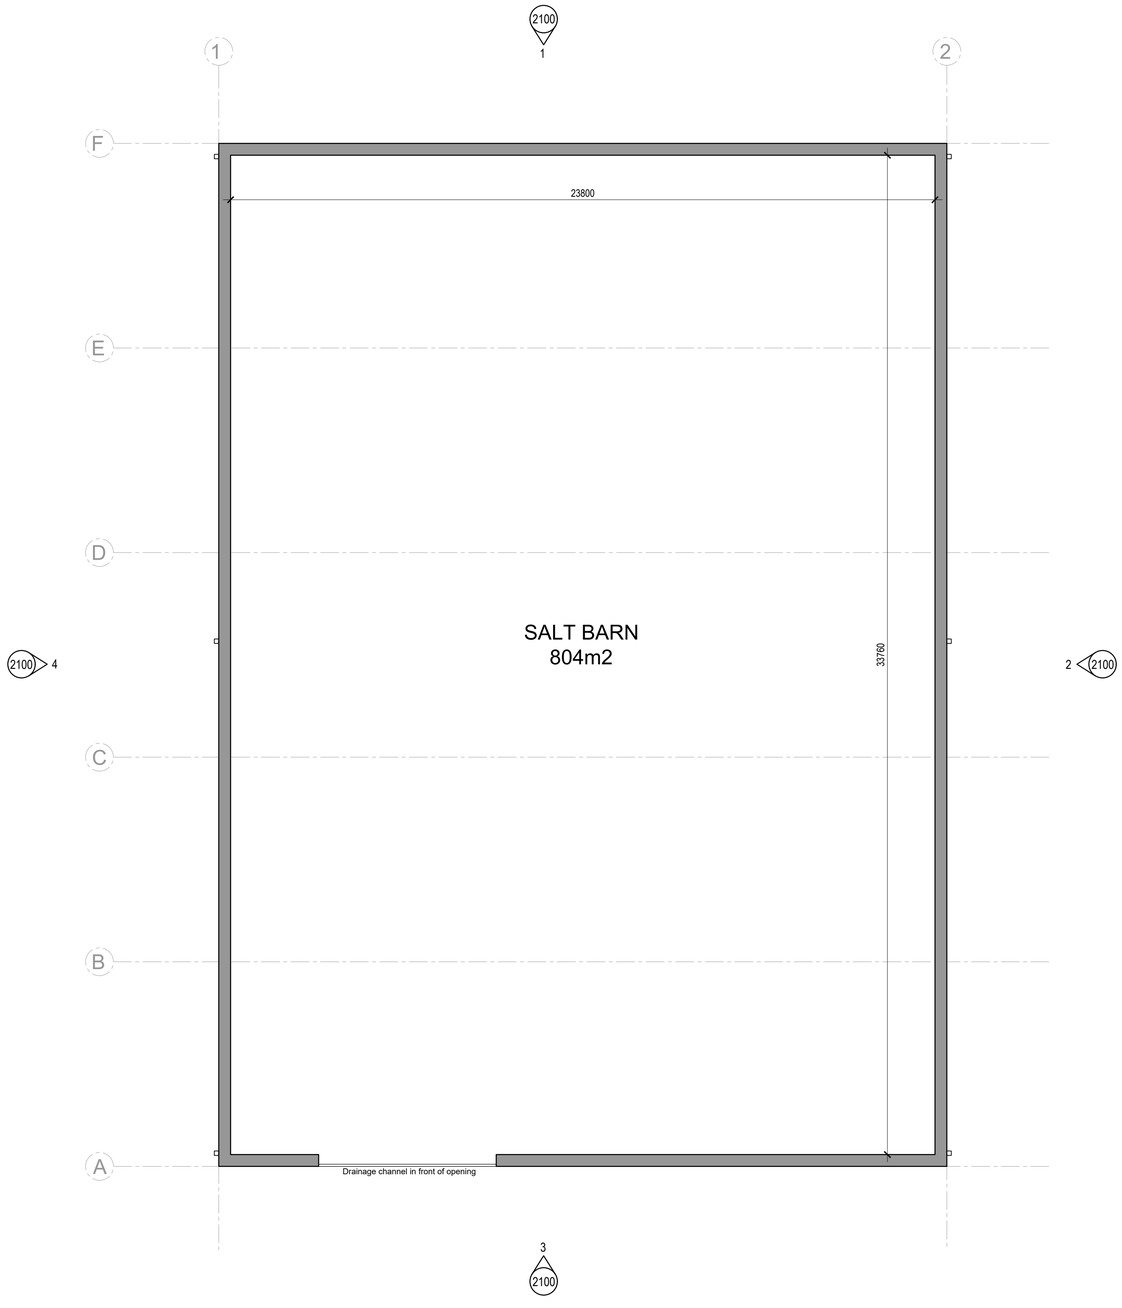

0 5 10

1:100 Scale Bar (m).

LEVEL 00 - PROPOSED PLAN

SCALE 1:100

PURPOSE:	FOR PLANNING
PROJECT:	MIDDLEFIELDS DEPOT
DESCRIPTION:	PROPOSED LEVEL 00 PLAN - SALT BARN - VENJ

DRAWN BY:	SCALE:	SHEET SIZE:	DATE:
DJP	1:100	A1	21/03/2024

PRO. NO:	ORIG:	VOLUME:	LEVEL:	TYPE:	ROLE:	NUMBER:	SUITABILITY:	REV:
23089	HL	02	ZZ	DR	A	2000	S4	P04

HOWARTH LITCHFIELD
Liddon House, Belmont Business Park, Durham. DH1 1TW.
Tele: (0191) 3849470 E: hlp@hlpuk.com www.howarthlitchfield.com

© Copyright and all intellectual property rights remain vested in Howarth Litchfield Partnership Limited