IMPORTANT NOTE

All dimensions are to be checked on site prior to construction proceeding. Builder to set out work prior to construction and must ensure that no part of the structure encroaches any boundaries.
Any work undertaken prior to receiving full Building Regs approval is undertaken at clients/builders own risk

Existing Ground Floor

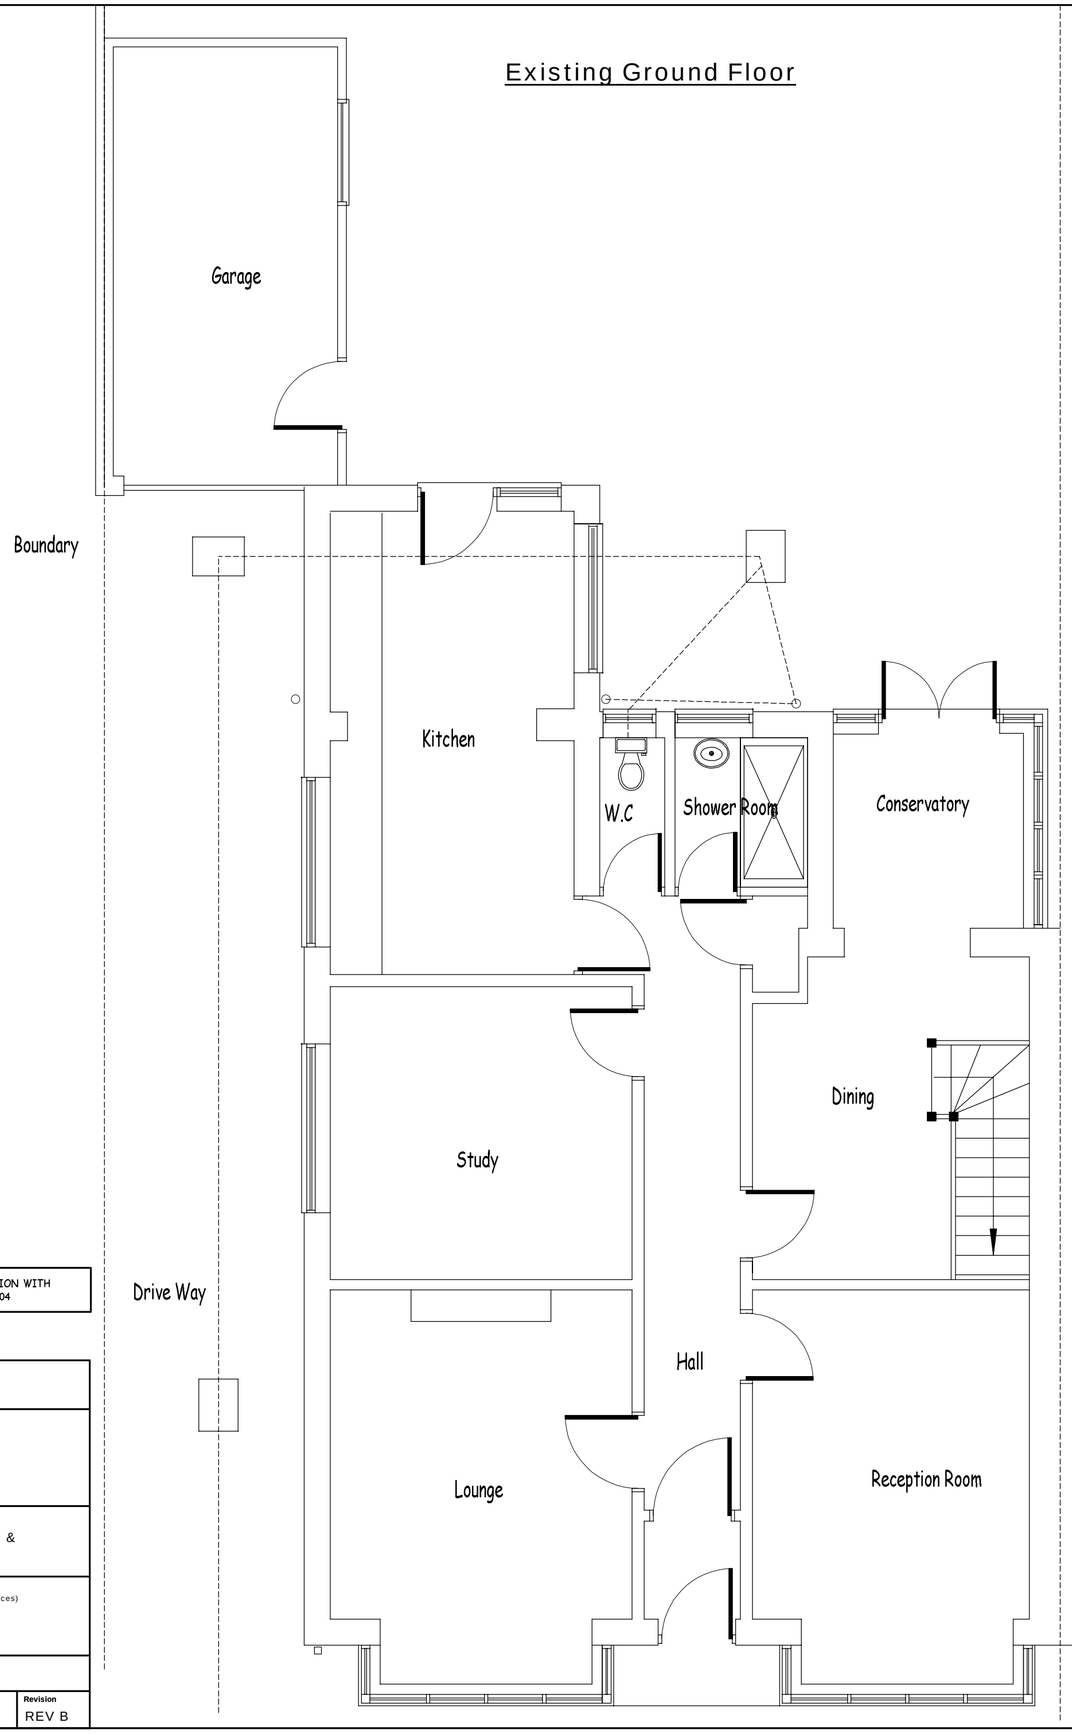

Proposed Ground Floor

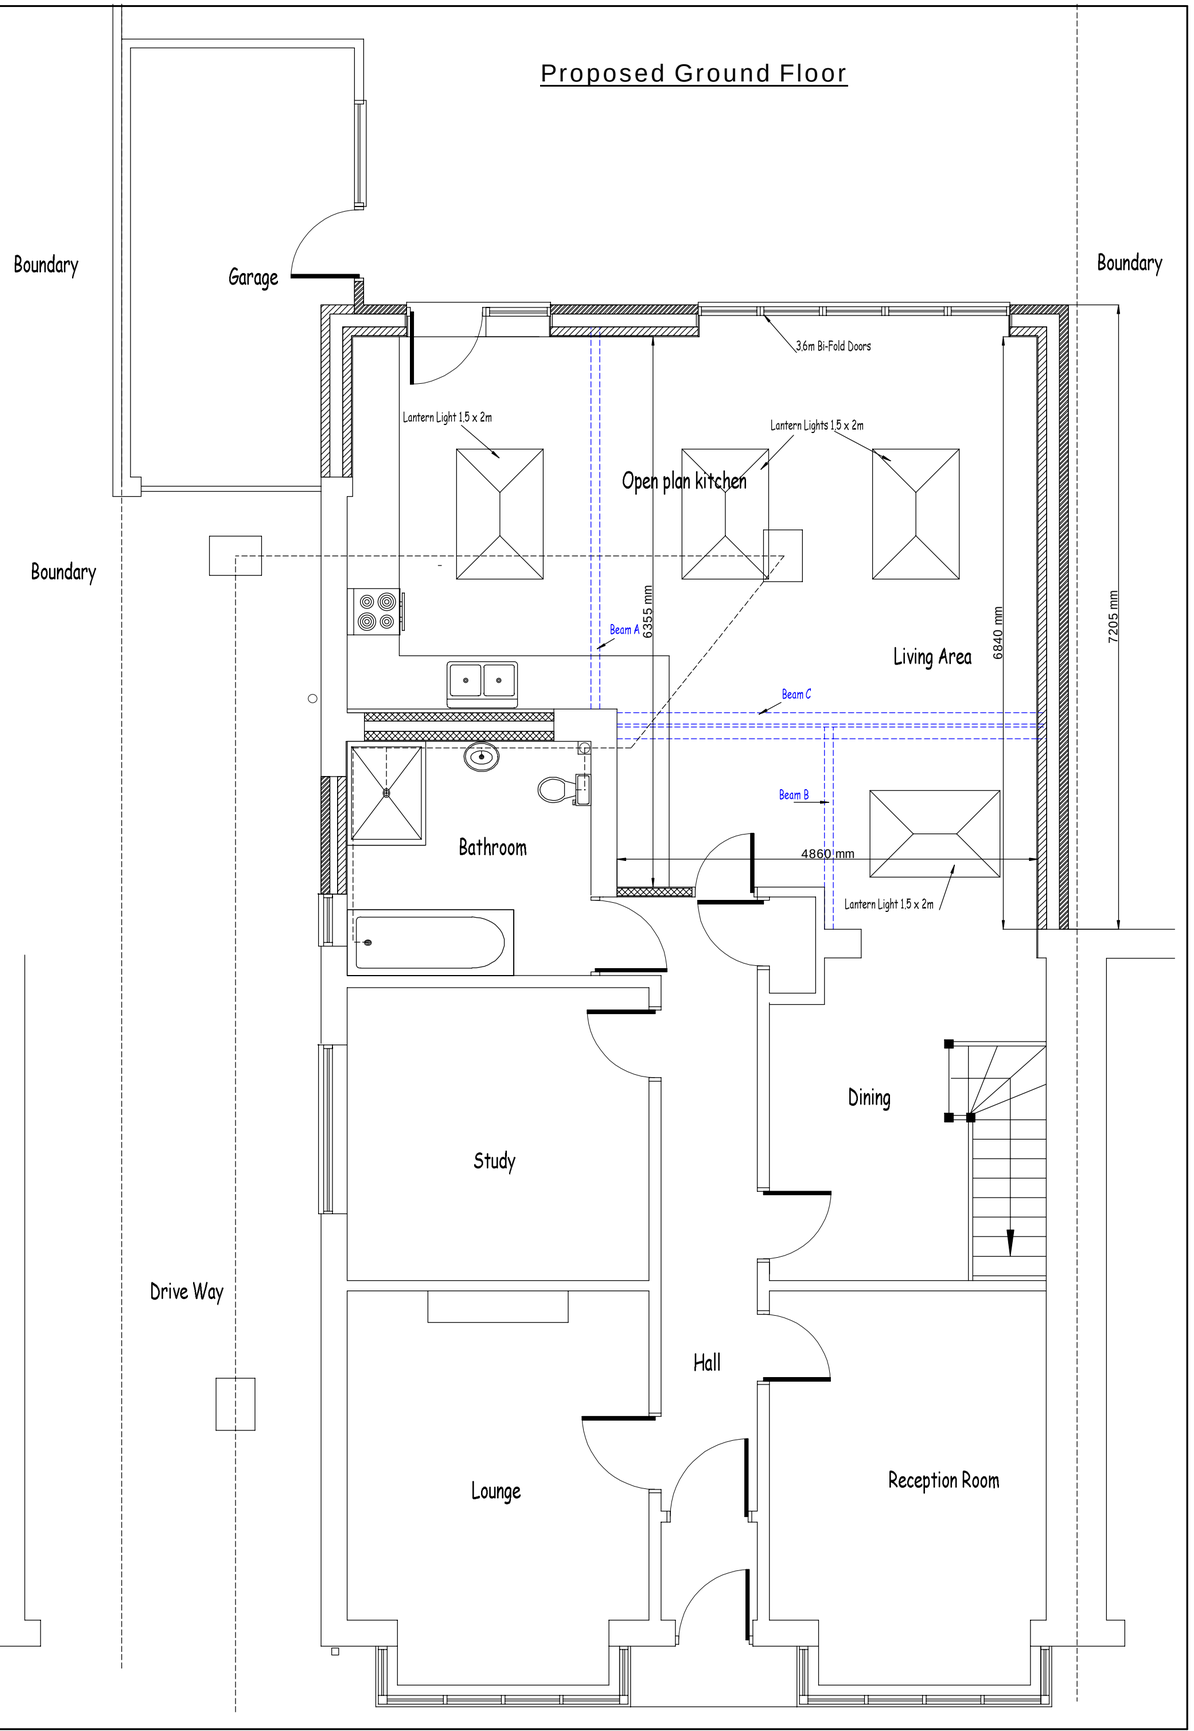

THIS DRAWING IS TO BE READ INCONJUNCTION WITH DRAWING NO'S 08/05/2025/PM/PLAN/02, 03, 04

Client	Mr & Mrs Allen
Address	12 Ridley Grove South Shields NE34 6RN
Title	Single Storey Rear Extension & Internal Alterations
	PGM Architectural (Architectural and Structural Design Services) 18 Grasmere Gardens South Shields Tyne and Wear, NE34 0DZ TEL: 07799 060630
Scale: 1:50	Date: May 2025
Drawing No.: 08/05/2025/PM/PLAN/01	Revision: REV B