

Revisions		
By	Details	Date

Existing Site Location Plan

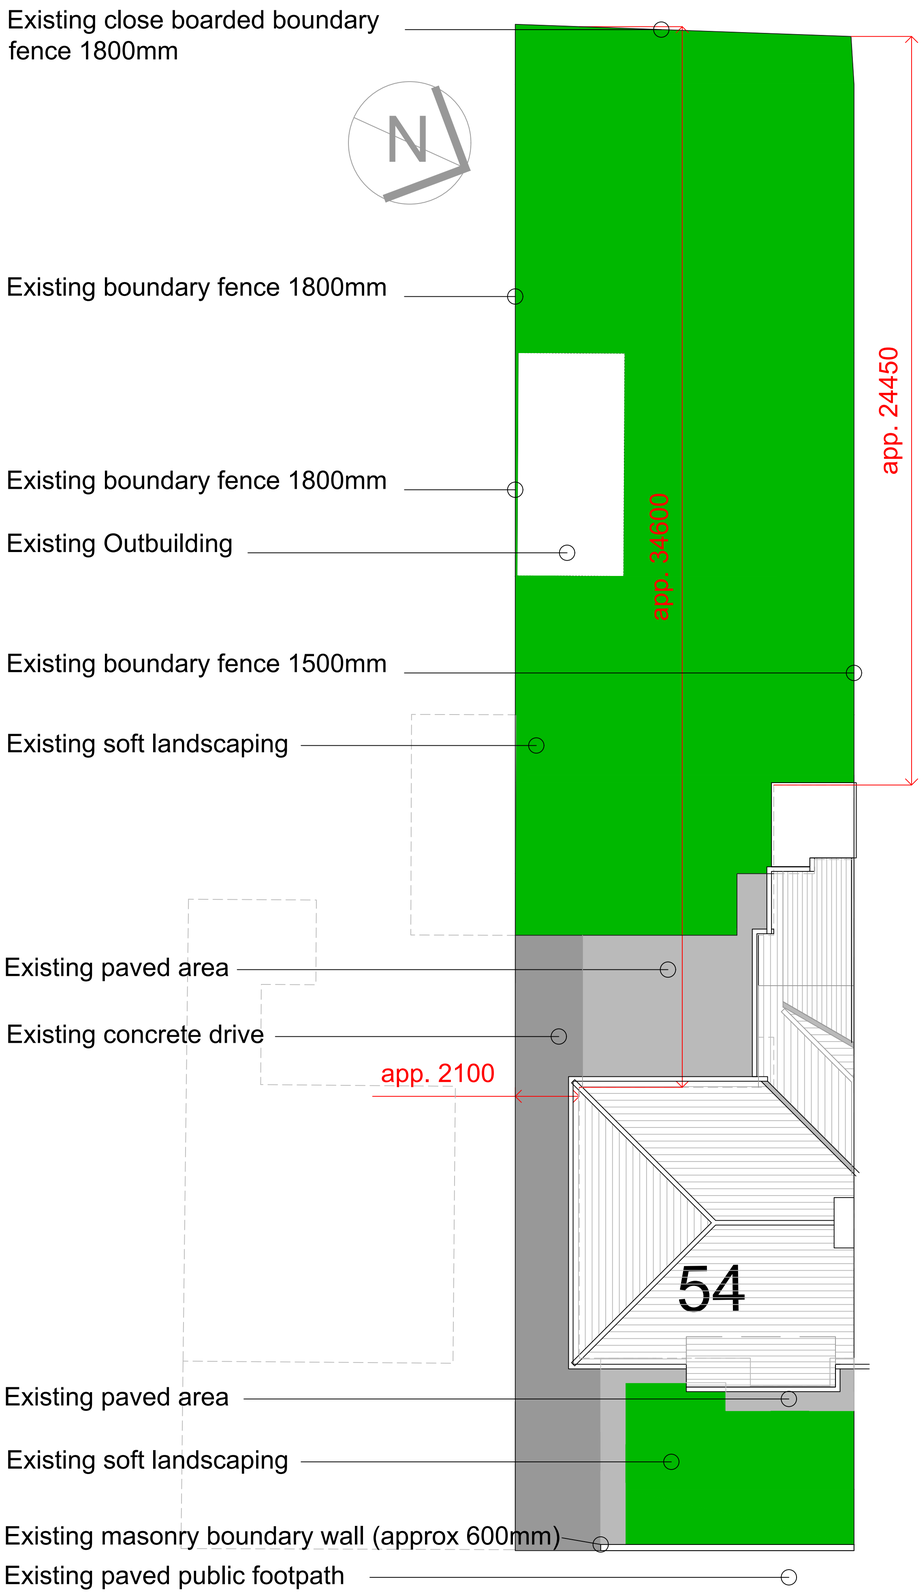

Proposed Site Location Plan

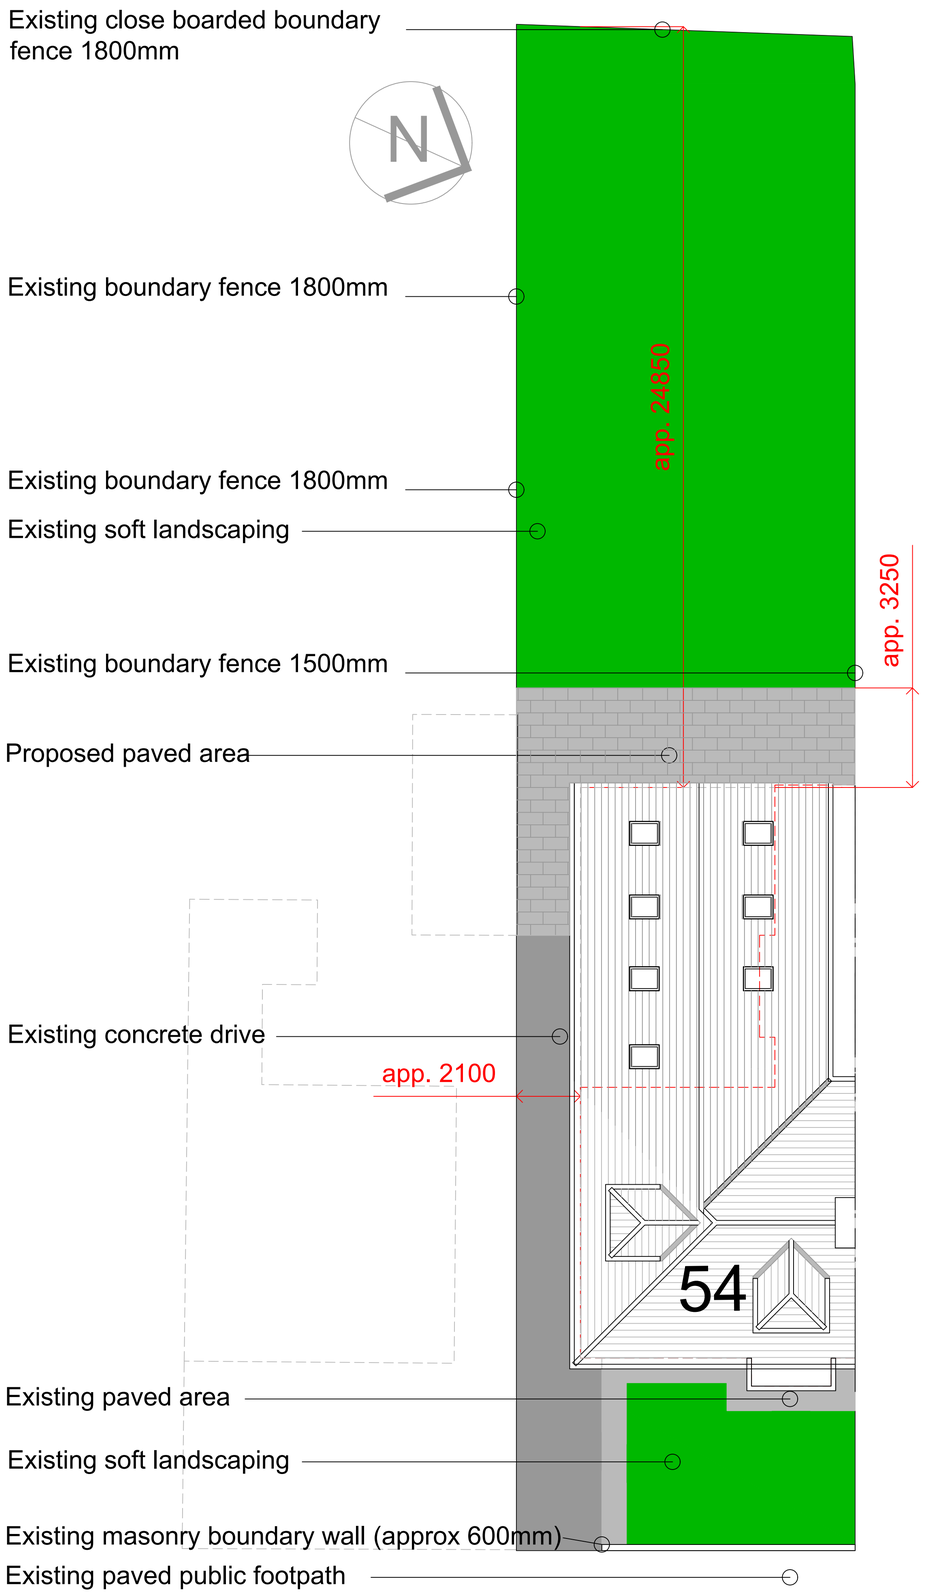

Title
PROPOSED REAR EXTENSION
Site Location Plans

Client

Date 08.06.2025

Scale 1:50(A1)

Drg. No. v1 / 06

Address
Mr Paul Collins
Unit 3 Willington Quay Marina
Tyne & Wear, NE28 6QT

Fixing Dimensions Must NOT be Scaled from this Drawing.