GREY COMPOSITE FENCE BUILT ON TOP OF WALL TO MEET OF 1.80M TOTAL

EAST ELEVATION
1 : 100

POST FENCE BUILD

BUILT ON TOP OF WALL FLUSH WITH EXTERNAL FACE OF WALL.

GREY COMPOSITE FENCE ON TOP OF WALL TO 1.80M TOTAL

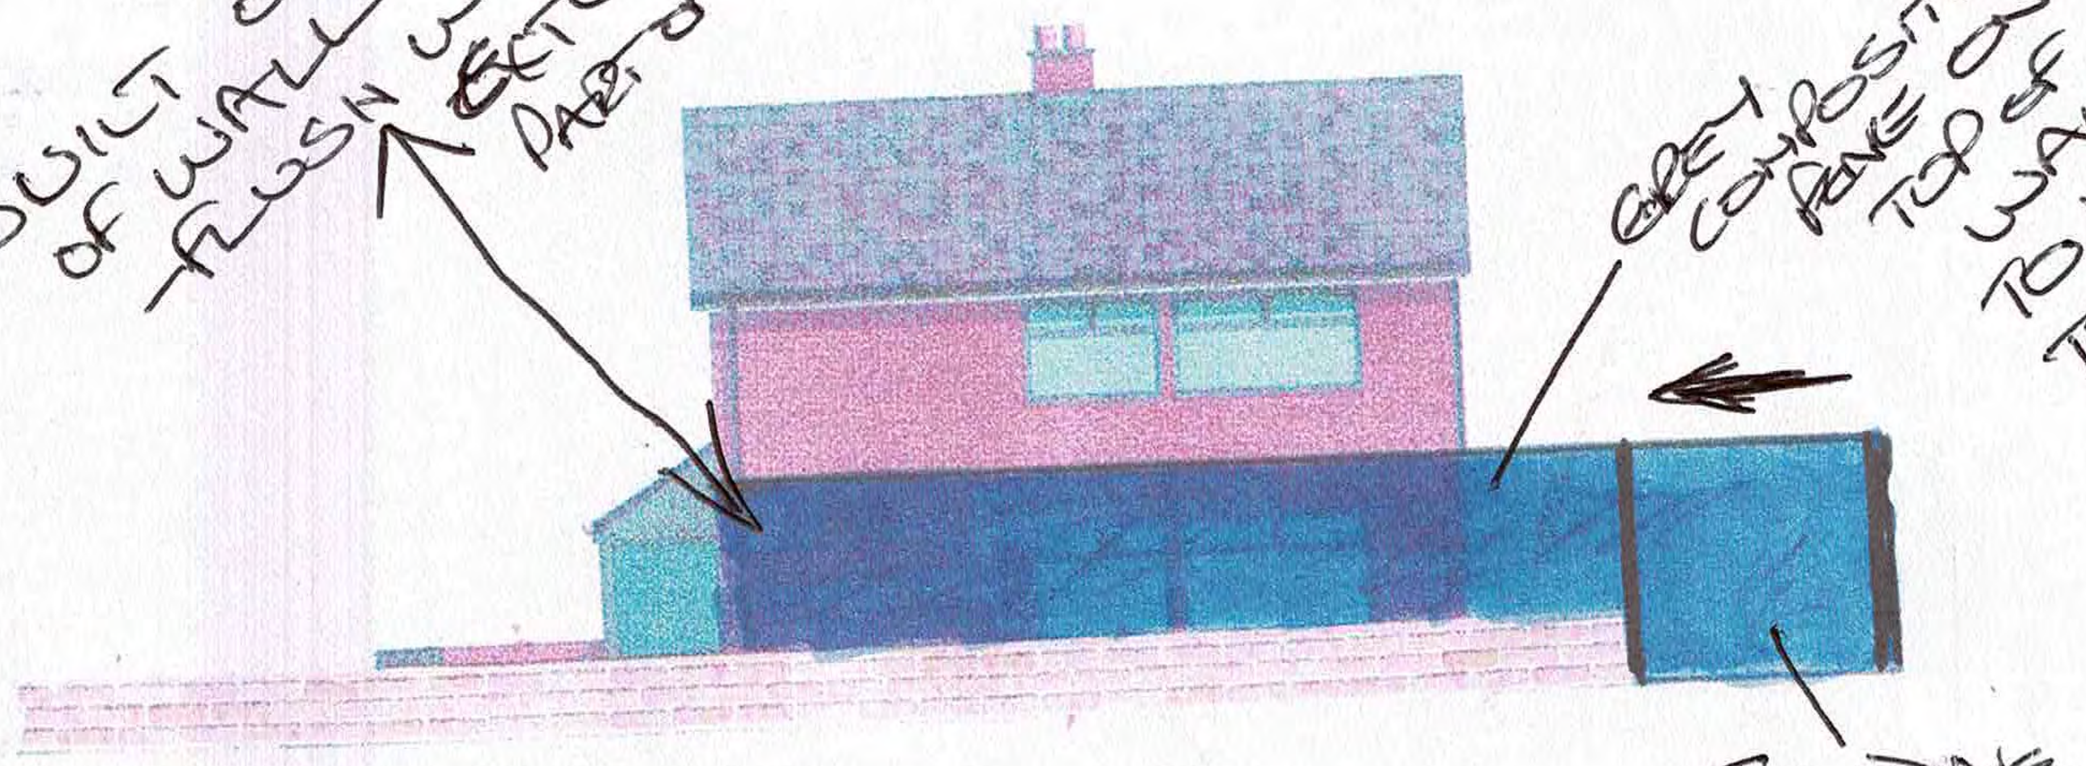

SLIDING GATE

WEST ELEVATION
1 : 100

POST FENCE BUILD