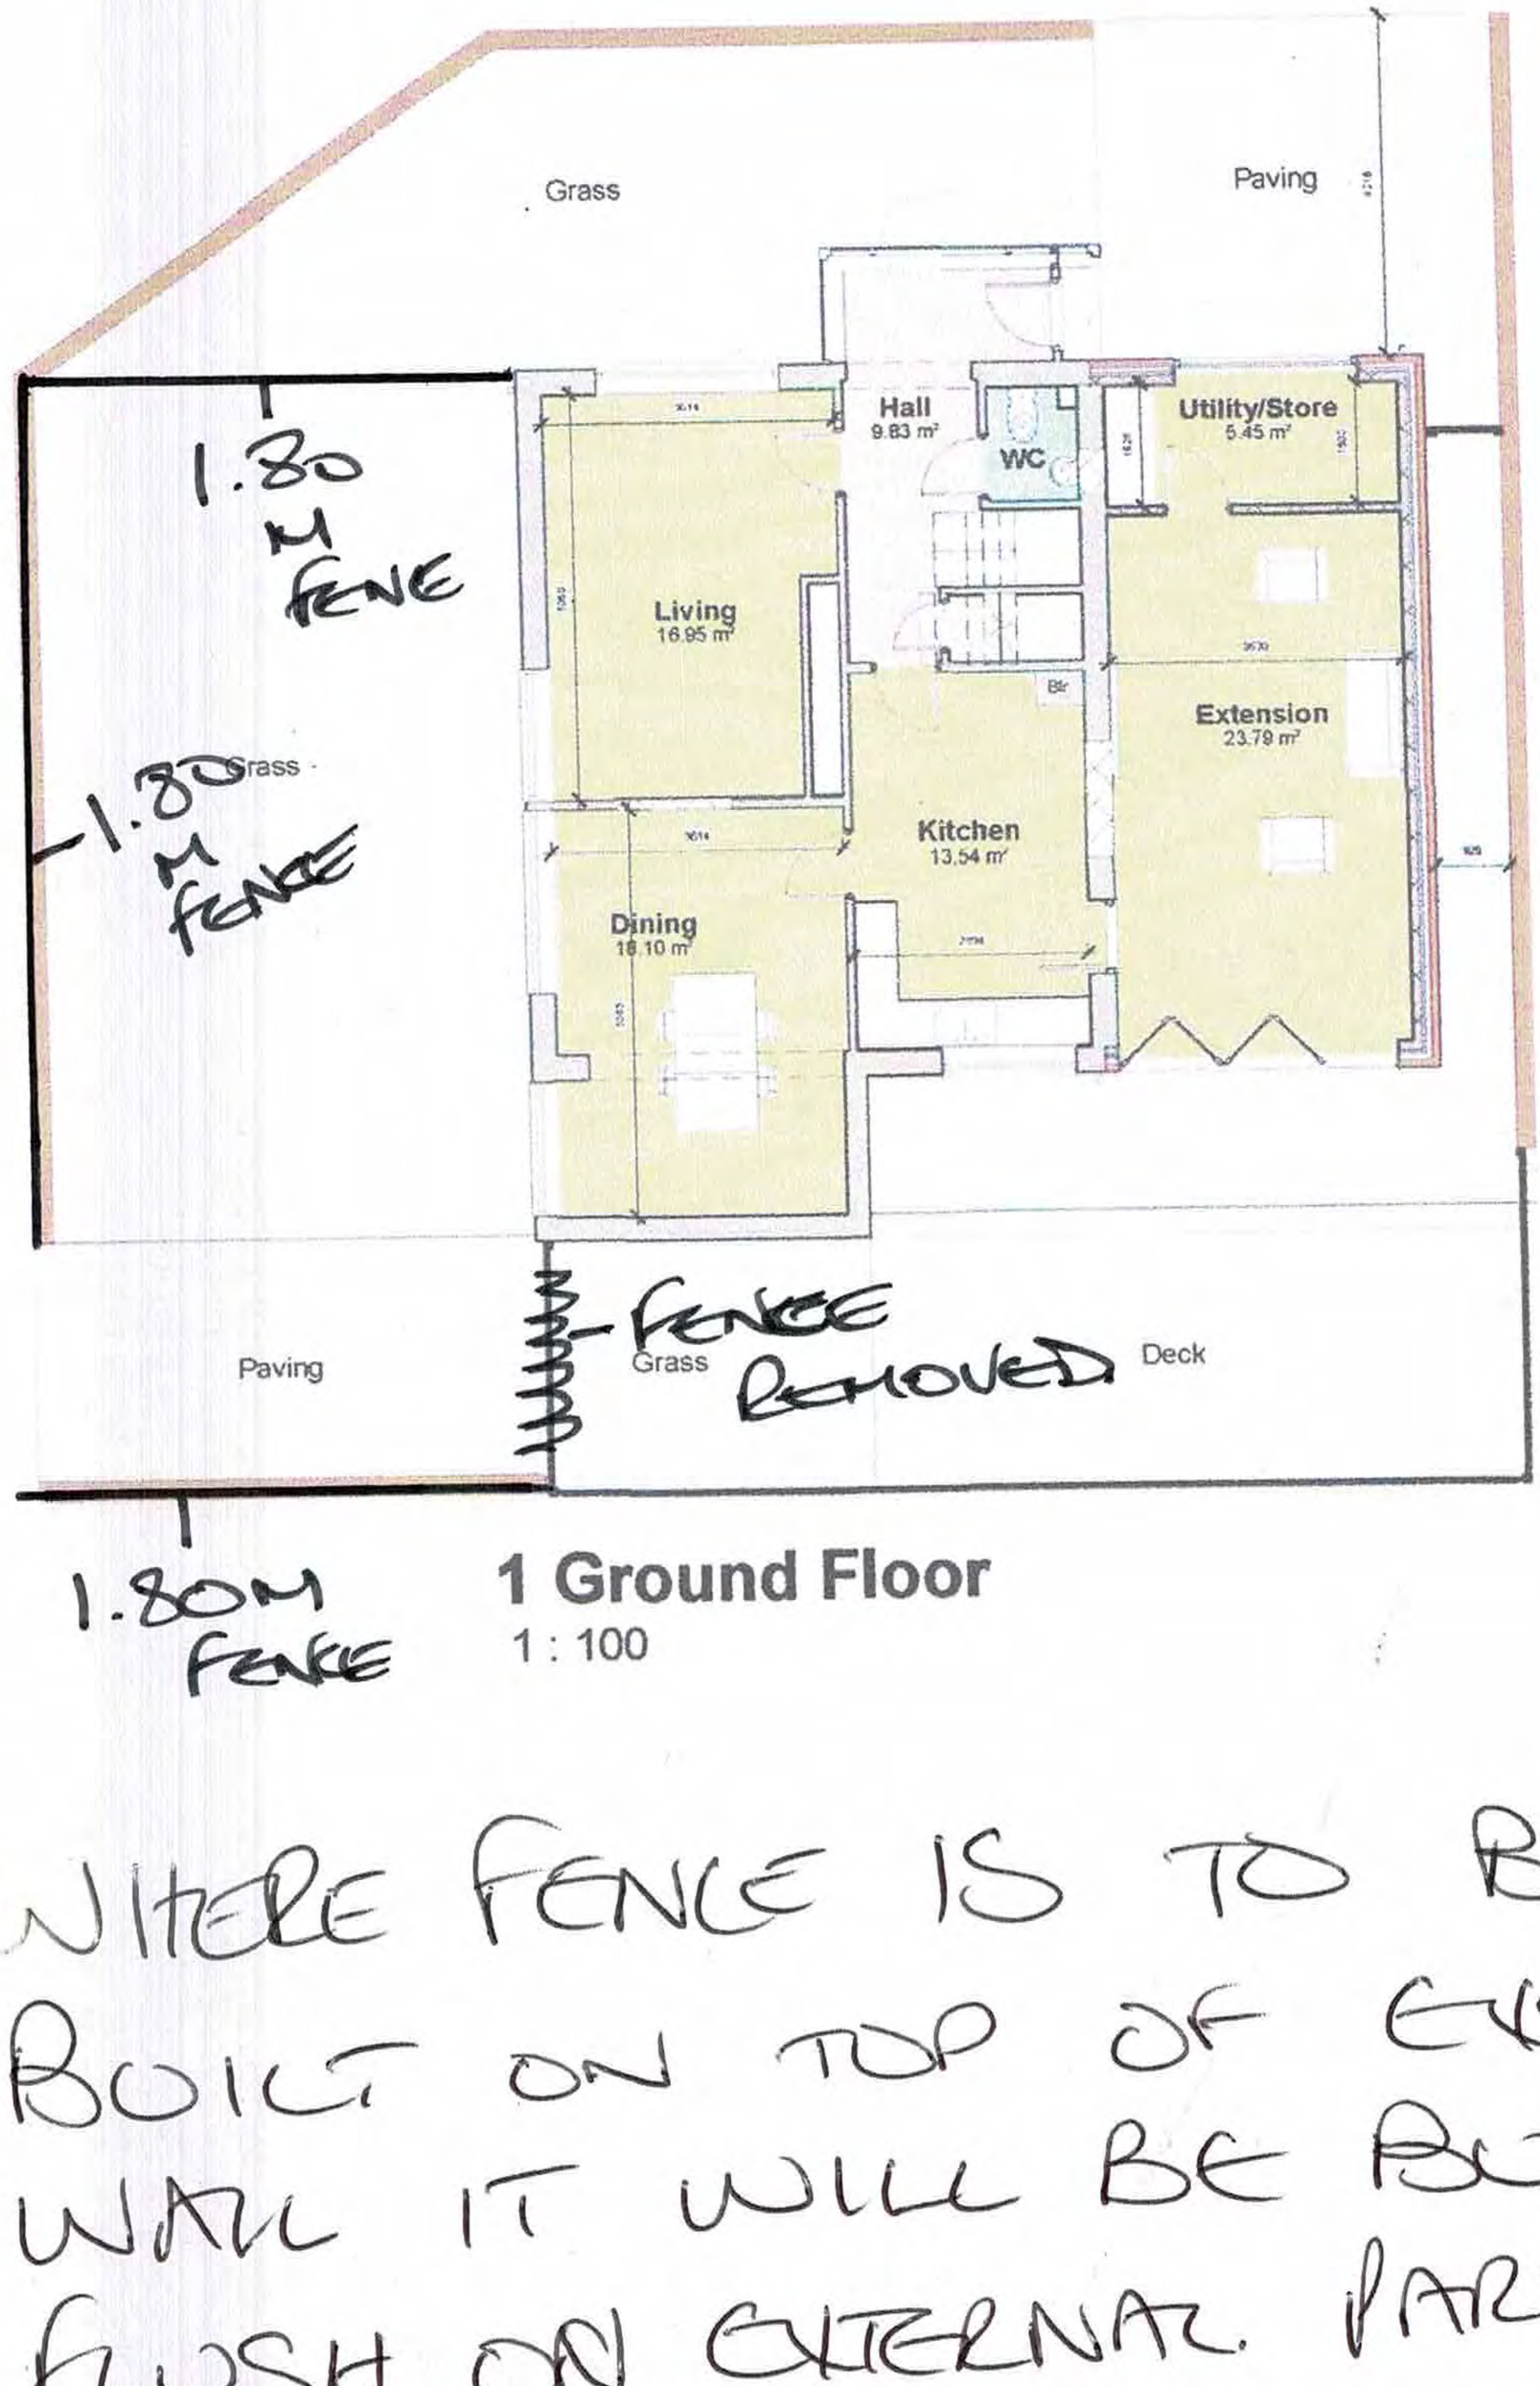

1 Ground Floor

1 : 100

WHERE FENCE IS TO BE BUILT ON TOP OF EXSTING WALL IT WILL BE BUILT FLUSH ON EXTERNAL PART OF WALL - TOTAL HEIGHT OF WALL + FENCE WILL BE 1.80M MAX