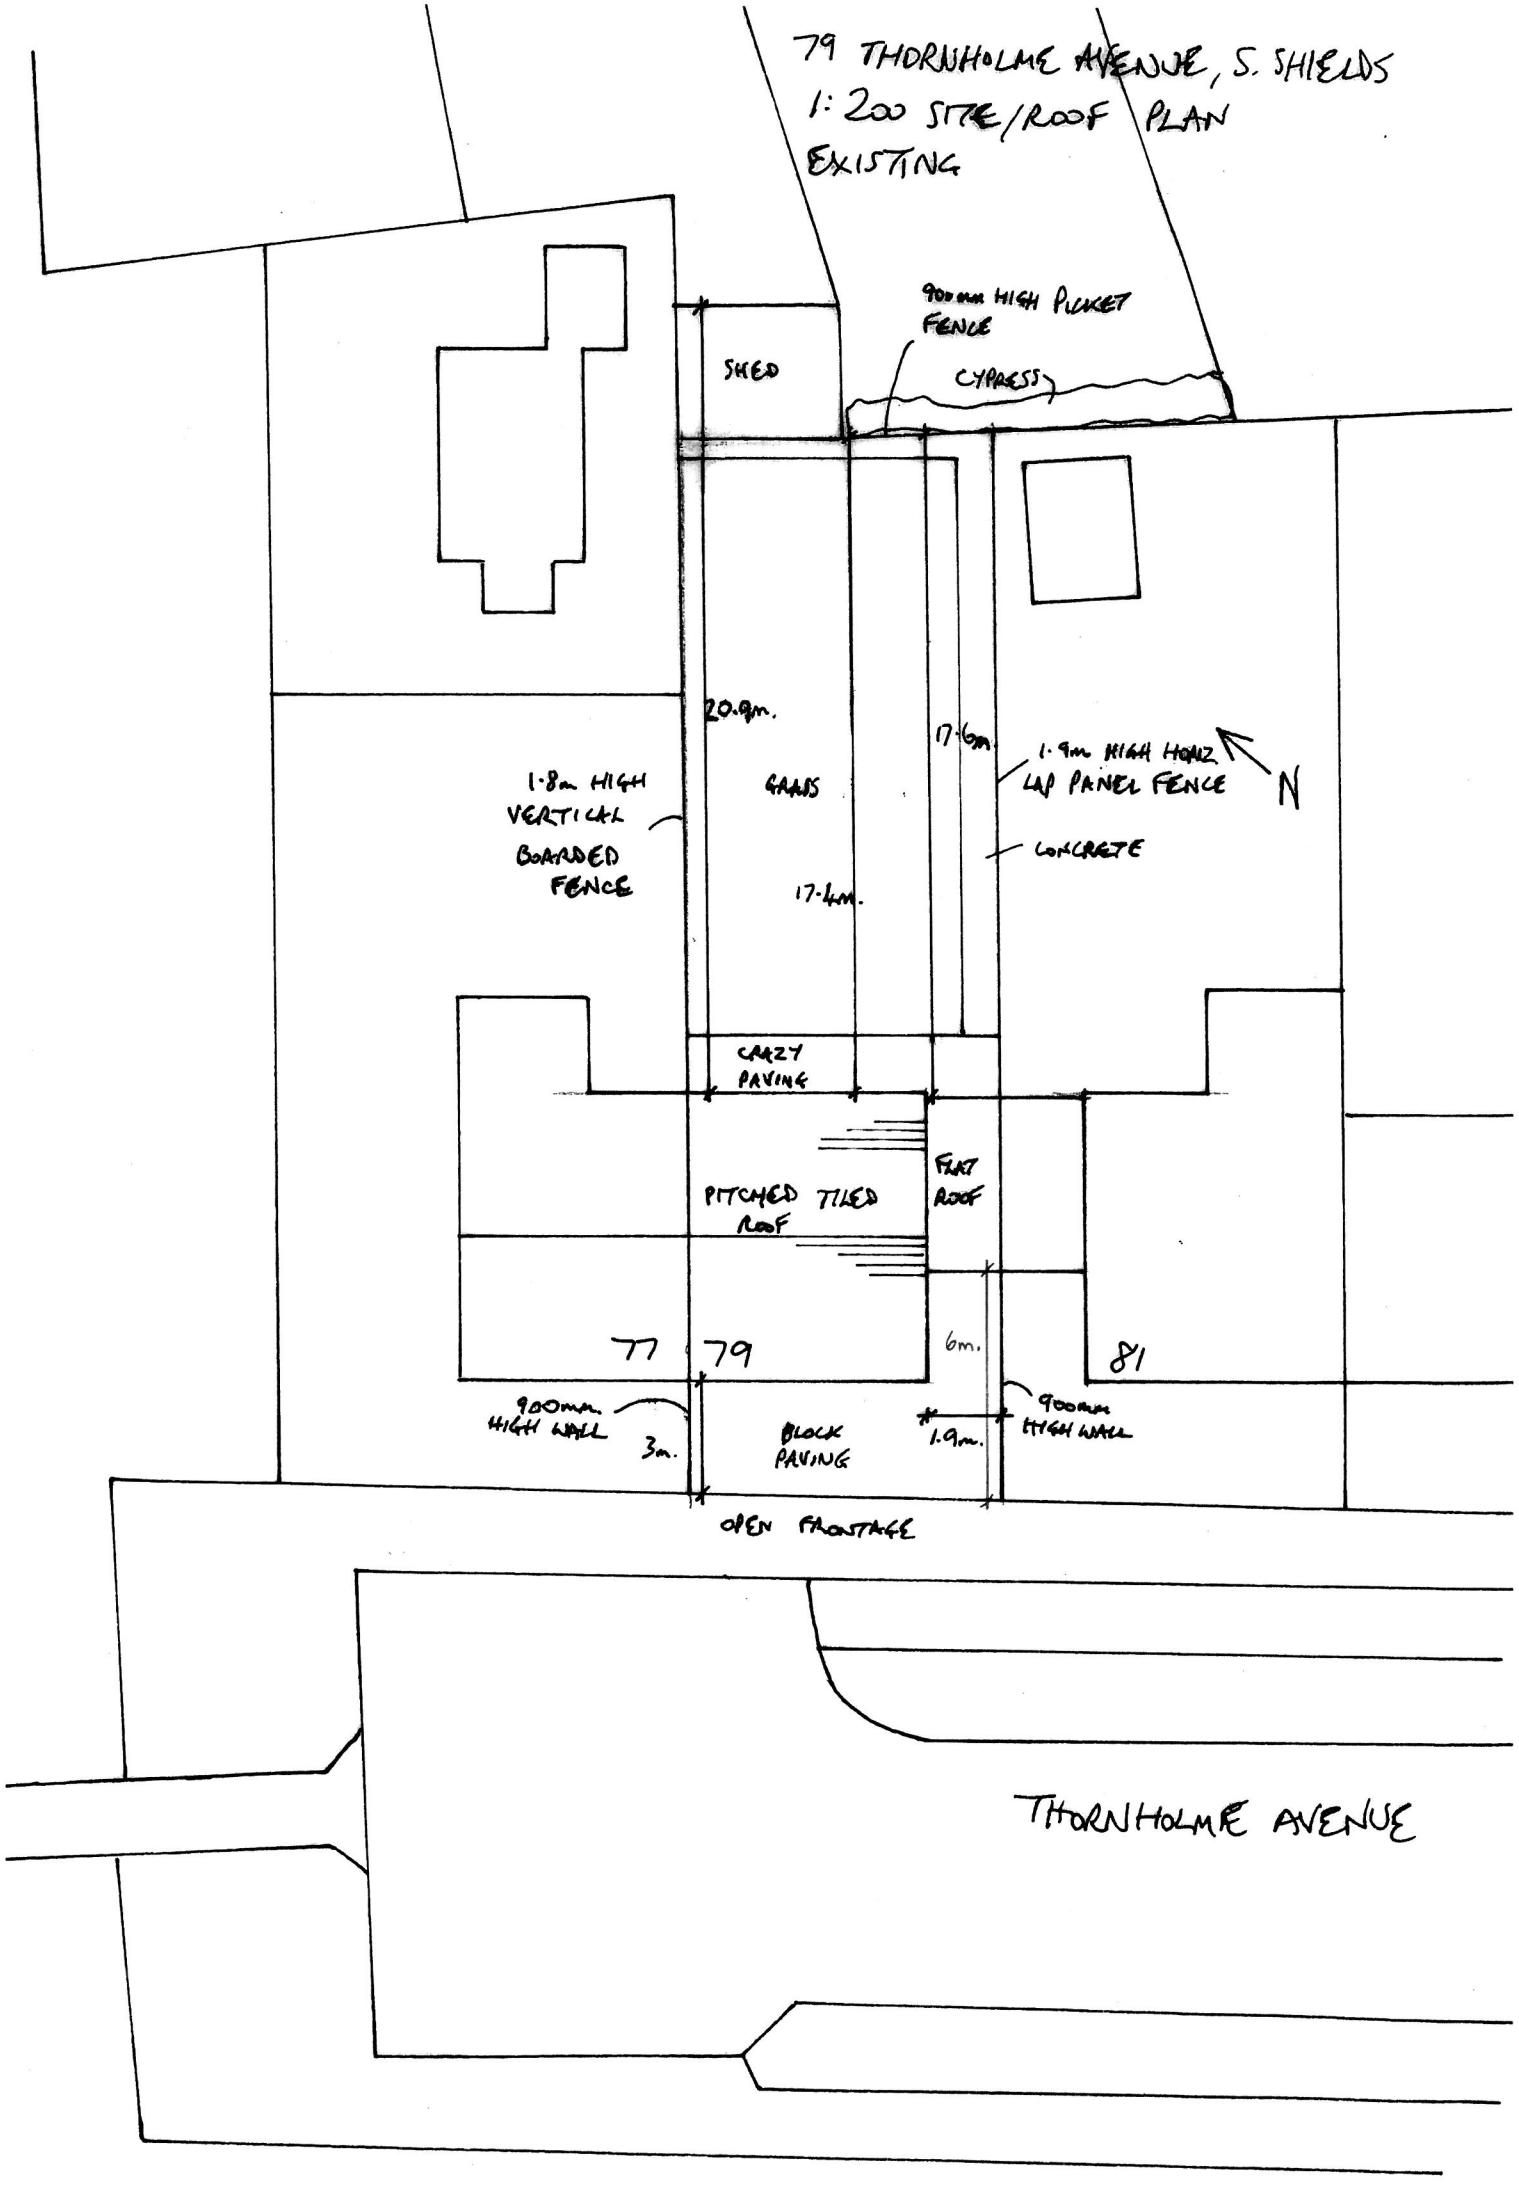

79 THORNHOLME AVENUE, S. SHIELDS
1:200 SITE/ROOF PLAN
EXISTING
900mm HIGH PICKET FENCE
SHED
CYPRESS
20.9m.
17.6m.
1.9m HIGH HORIZ LAP PANEL FENCE
1.8m HIGH VERTICAL BOARDED FENCE
GRASS
CONCRETE
17.4m.
CRAZY PAVING
FLAT ROOF
PITCHED TILED ROOF
77
79
6m.
81
900mm HIGH WALL
3m.
BLOCK PAVING
1.9m.
900mm HIGH WALL
OPEN FRONTAGE
N
THORNHOLME AVENUE