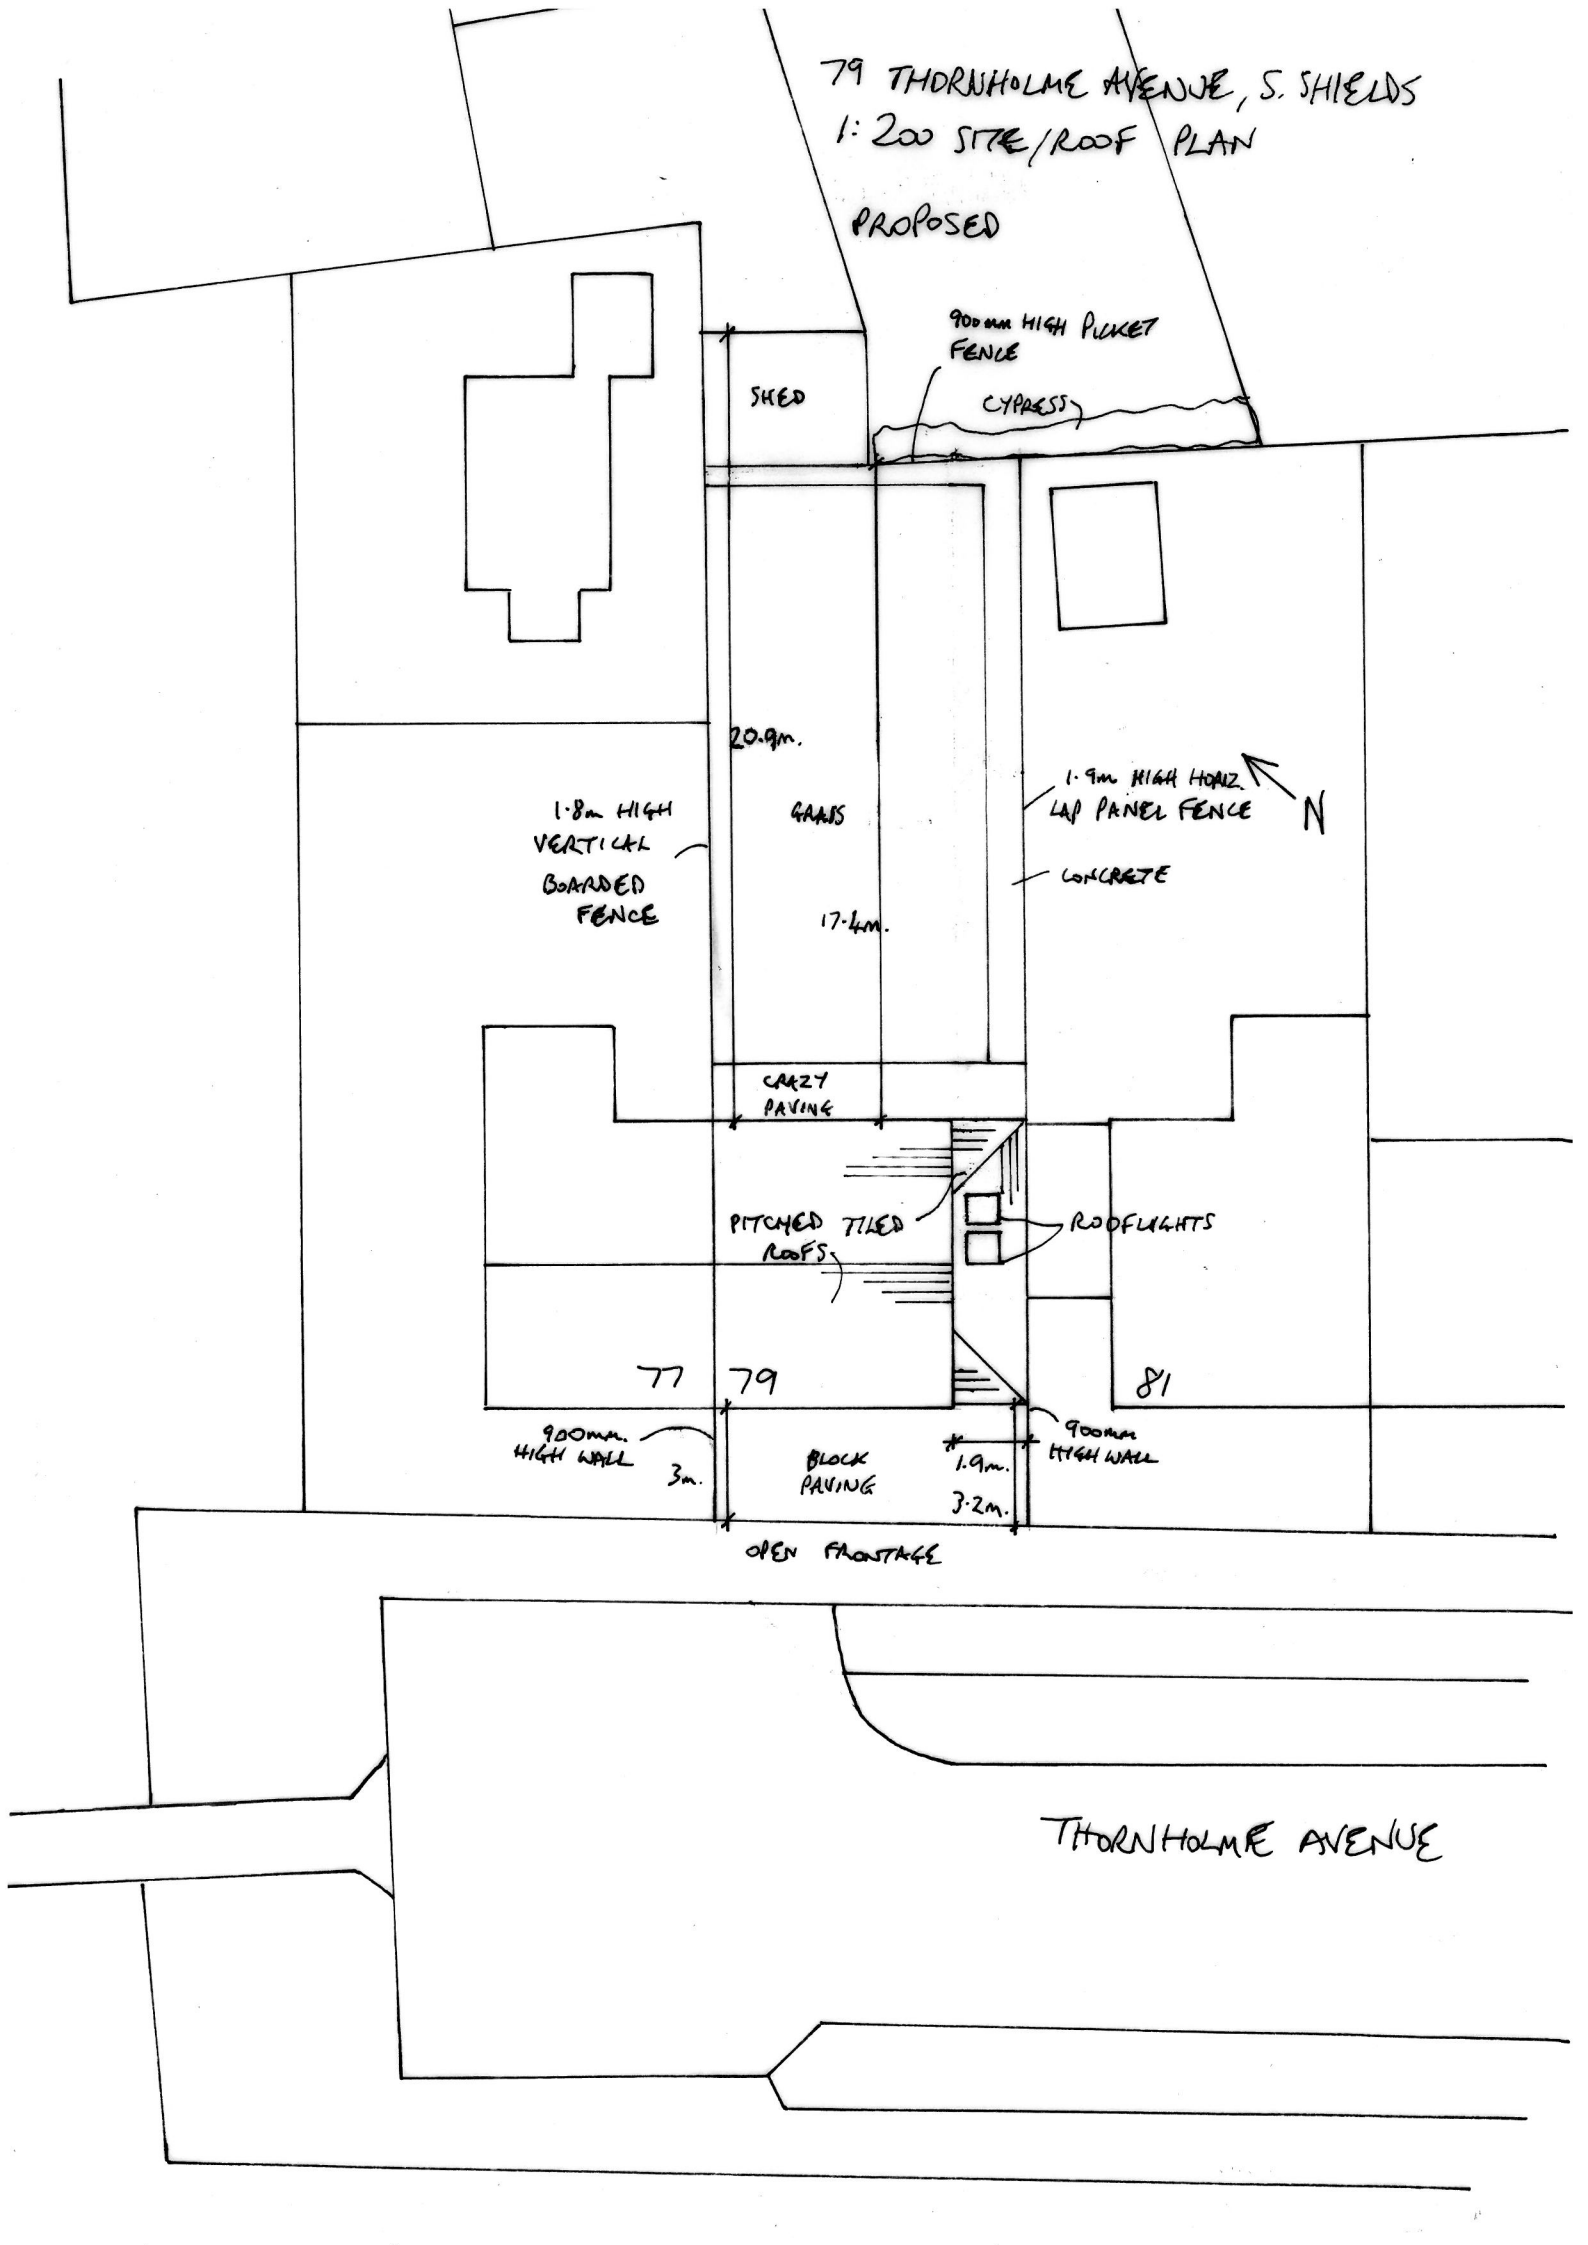

79 THORNHOLME AVENUE, S. SHIELDS
1:200 SITE/ROOF PLAN
PROPOSED
900mm HIGH PICKET FENCE
SHED
CYPRESS
20.9m.
1.8m HIGH VERTICAL BOARDED FENCE
GRASS
1.9m HIGH HORIZ. LAP PANEL FENCE
N
CONCRETE
17.4m.
CRAZY PAVING
PITCHED TILED ROOFS
ROOFLIGHTS
77
79
81
900mm. HIGH WALL
3m.
BLOCK PAVING
1.9m.
3.2m.
900mm HIGH WALL
OPEN FRONTAGE
THORNHOLME AVENUE