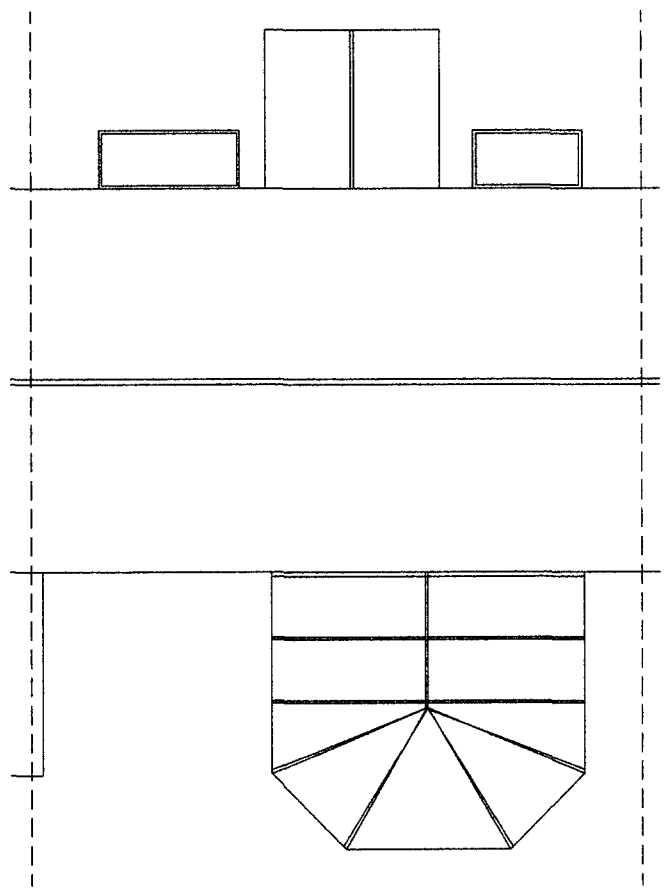

EXISTING ROOF PLAN

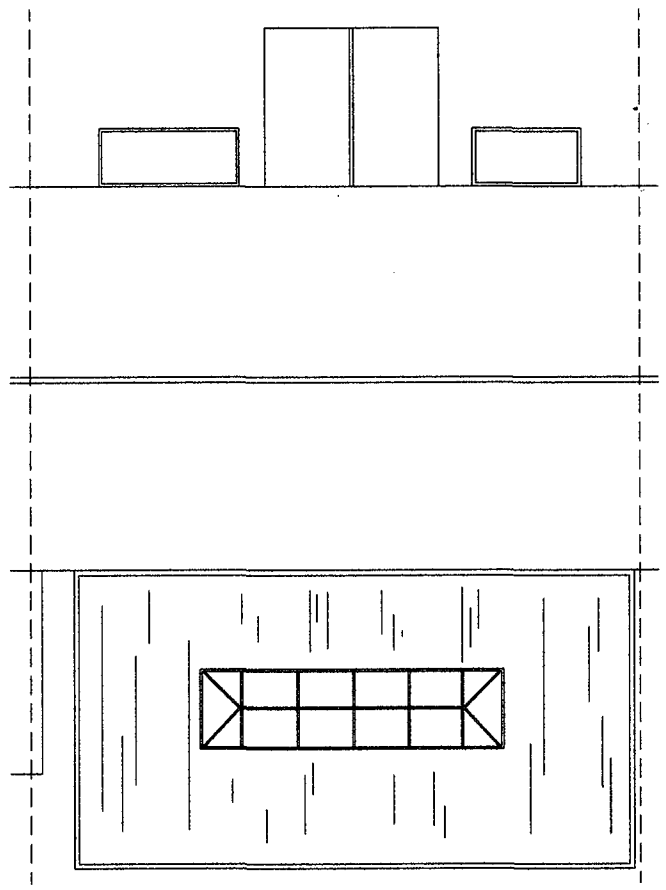

PROPOSED ROOF PLAN

1.2M @ 1:20	12M @ 1:200
3M @ 1:50	30M @ 1:500
6M @ 1:100	75M @ 1:1250

SCALE BAR
ORIGINAL DRAWING A3 SIZE

9 Addison Road, West Boldon,
Tyne and Wear, NE36 0QY.
Single Storey Rear Extension

Drawing No. A43c
Date 15/05/2025 Scale 1:100

Mr AM Watt
20 Alpine Way Sunderland SR3 1TN
Tel No. 0191 5226401
078116 050 33