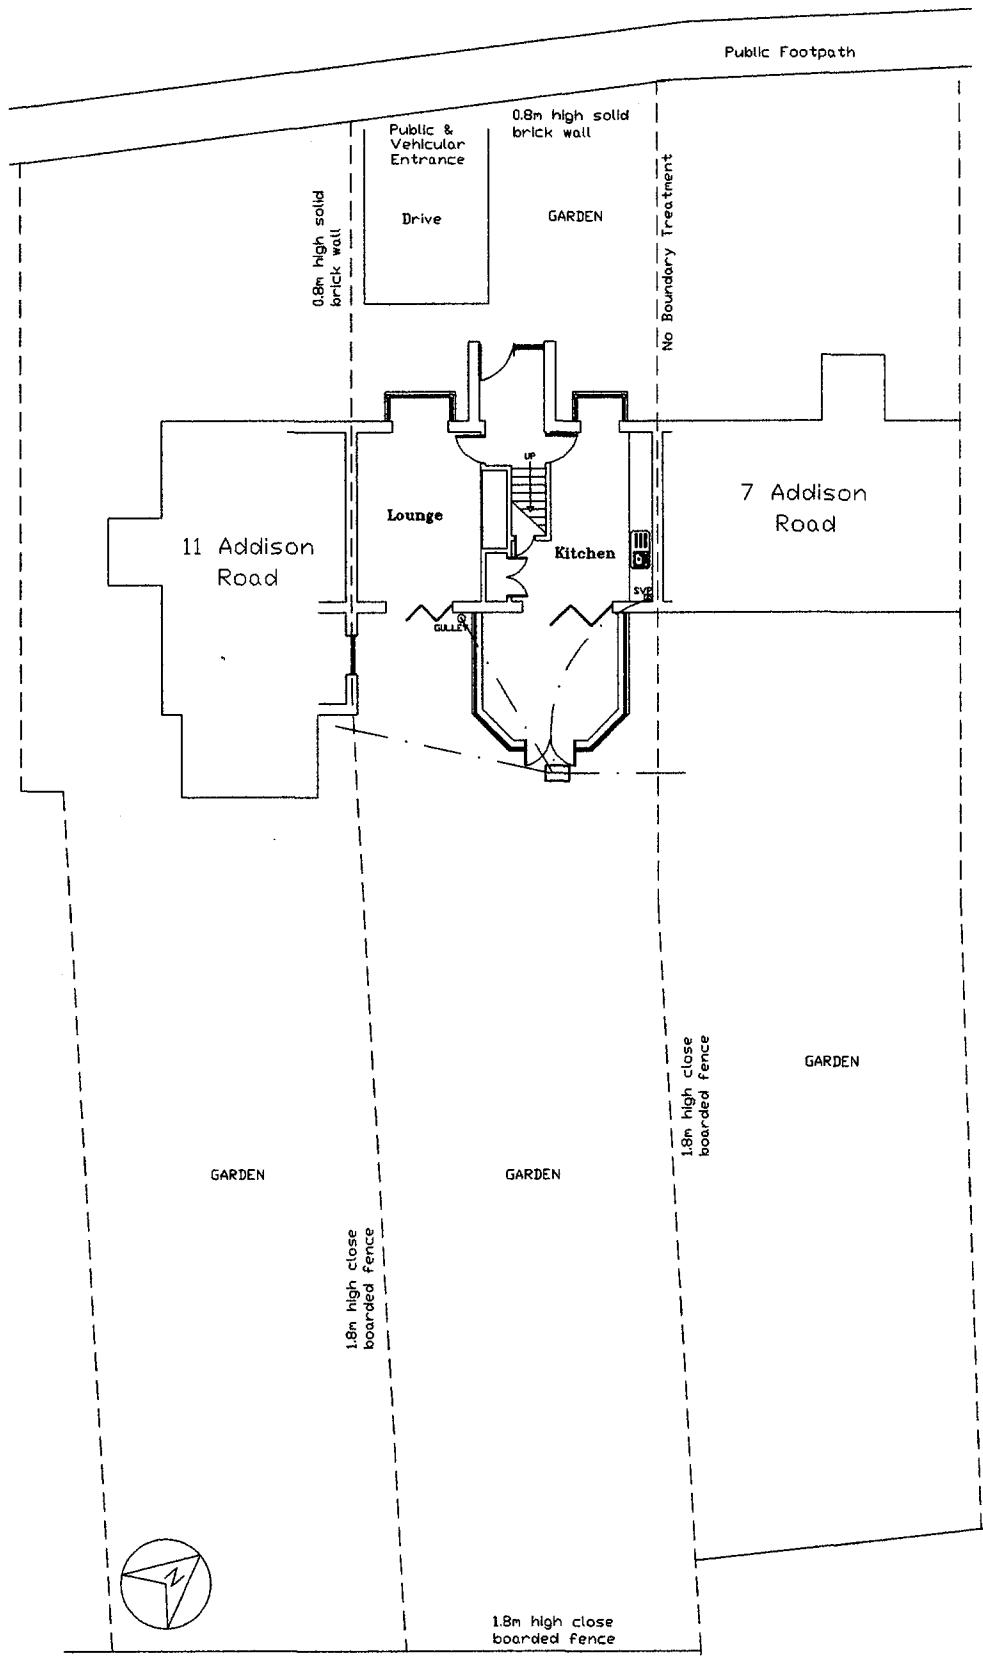

EXISTING SITE PLAN

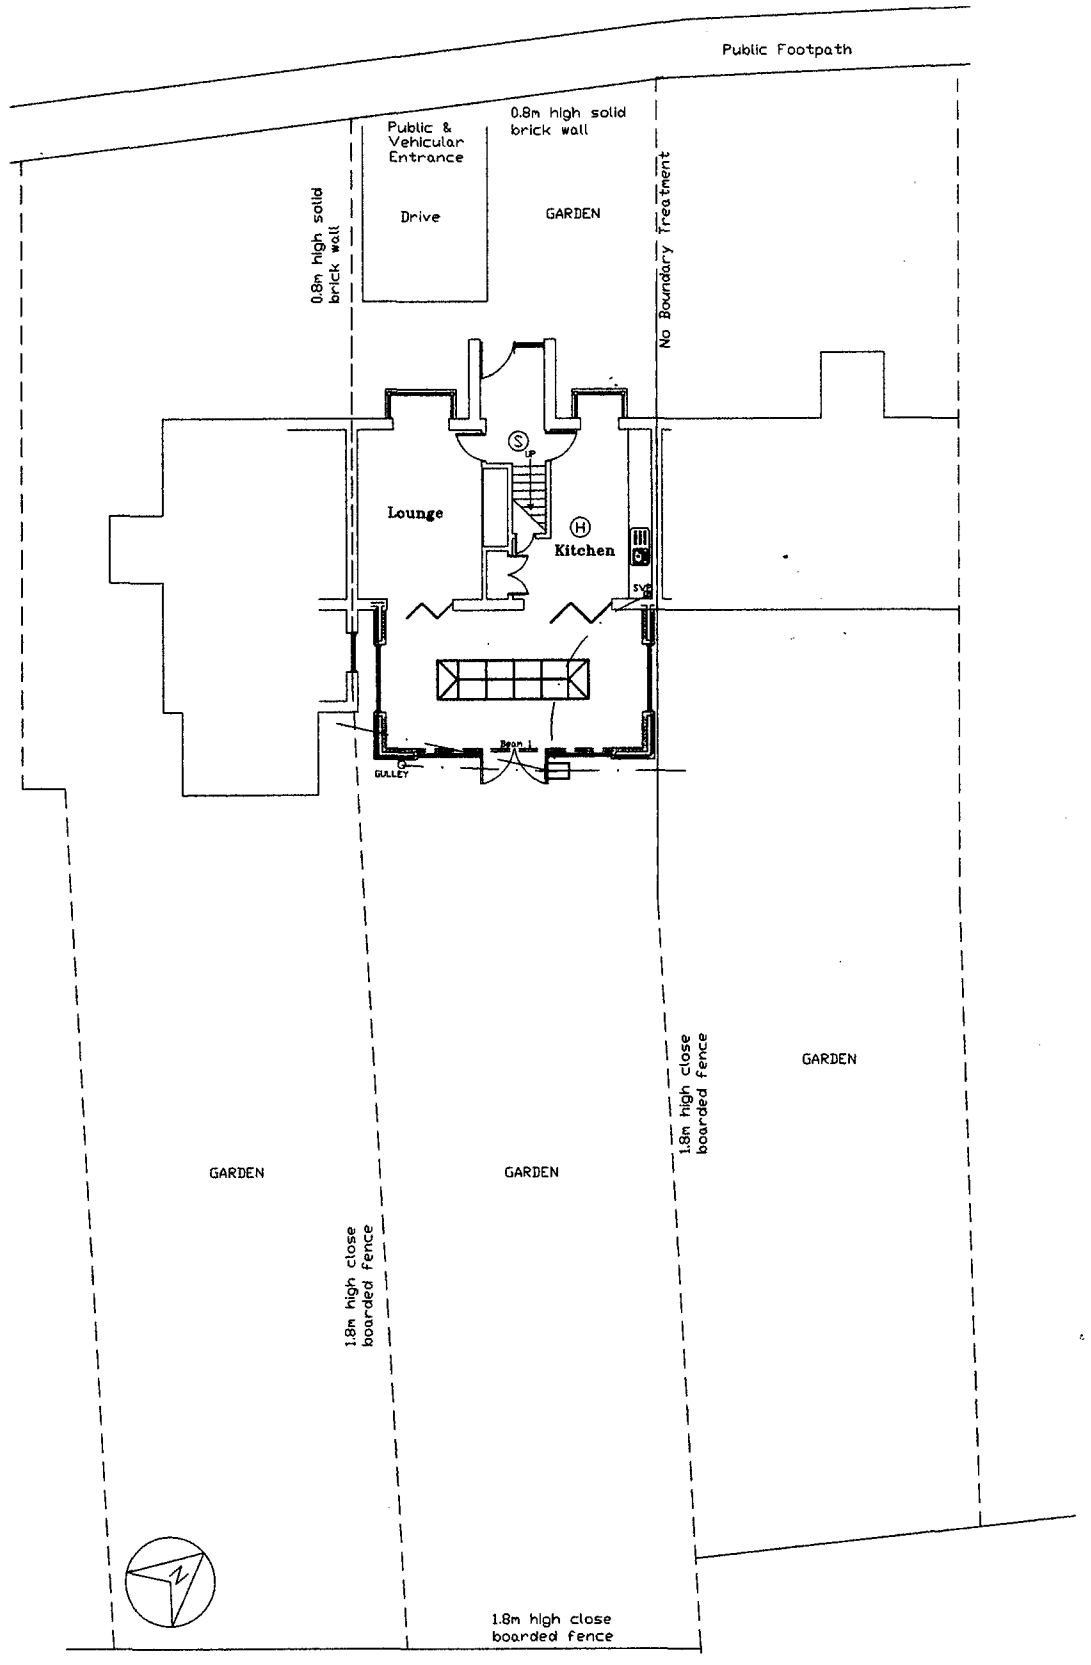

PROPOSED SITE PLAN

1.2M @ 1:20
3M @ 1:50
6M @ 1:100

12M @ 1:200
30M @ 1:500
75M @ 1:1250

SCALE BAR
ORIGINAL DRAWING A3 SIZE

9 Addison Road, West Boldon,
Tyne and Wear, NE36 0QY.
Single Storey Rear Extension

Drawing No. A43d
Date 15/05/2025 Scale 1:200

Mr AM Watt
20 Alpine Way Sunderland SR3 1TN
Tel No. 0191 5226401
078116 050 33