

IMPORTANT NOTE

All dimensions are to be checked
on site prior to construction proceeding.
Builder to set out work prior to
construction and must ensure that
no part of the structure encroaches
any boundaries.
Any work undertaken prior to receiving
full Building Regs approval is undertaken
at clients/builders own risk

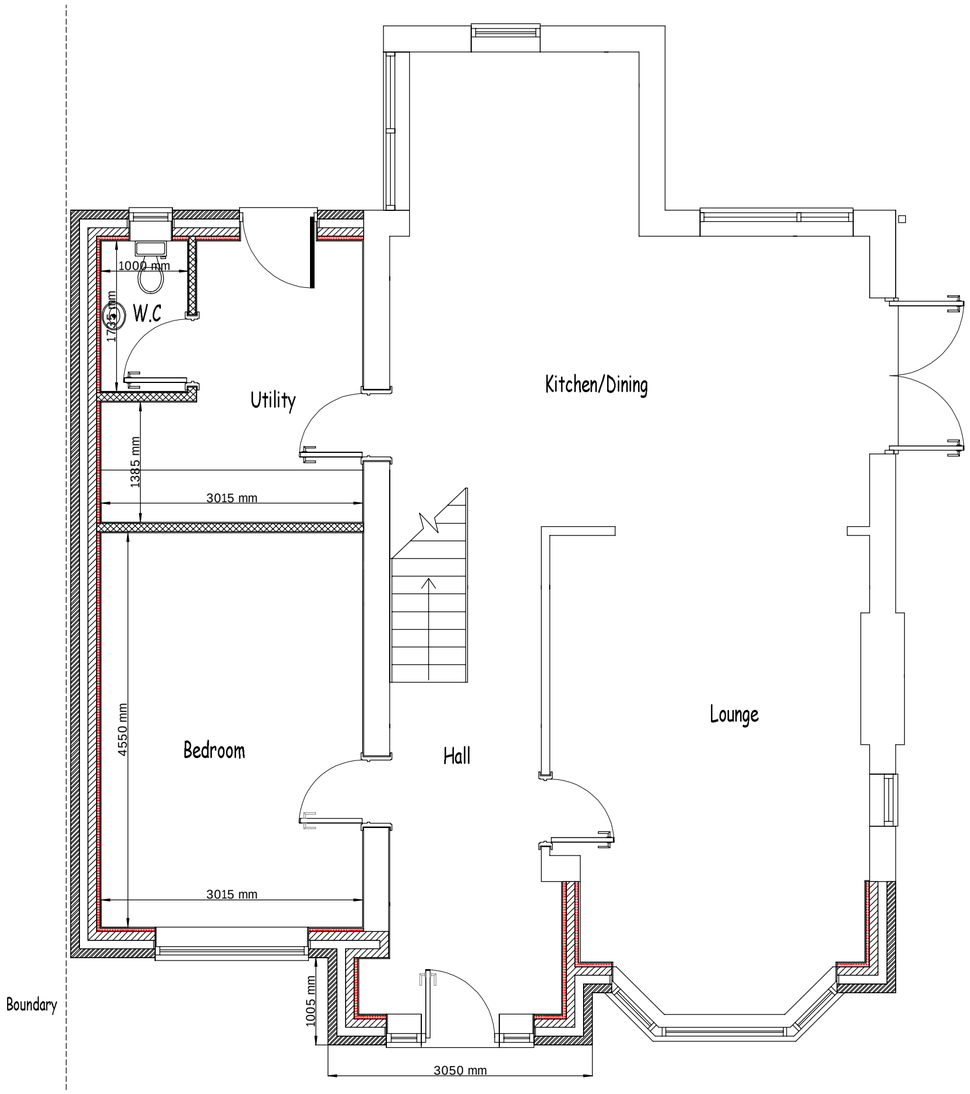

Proposed Ground Floor

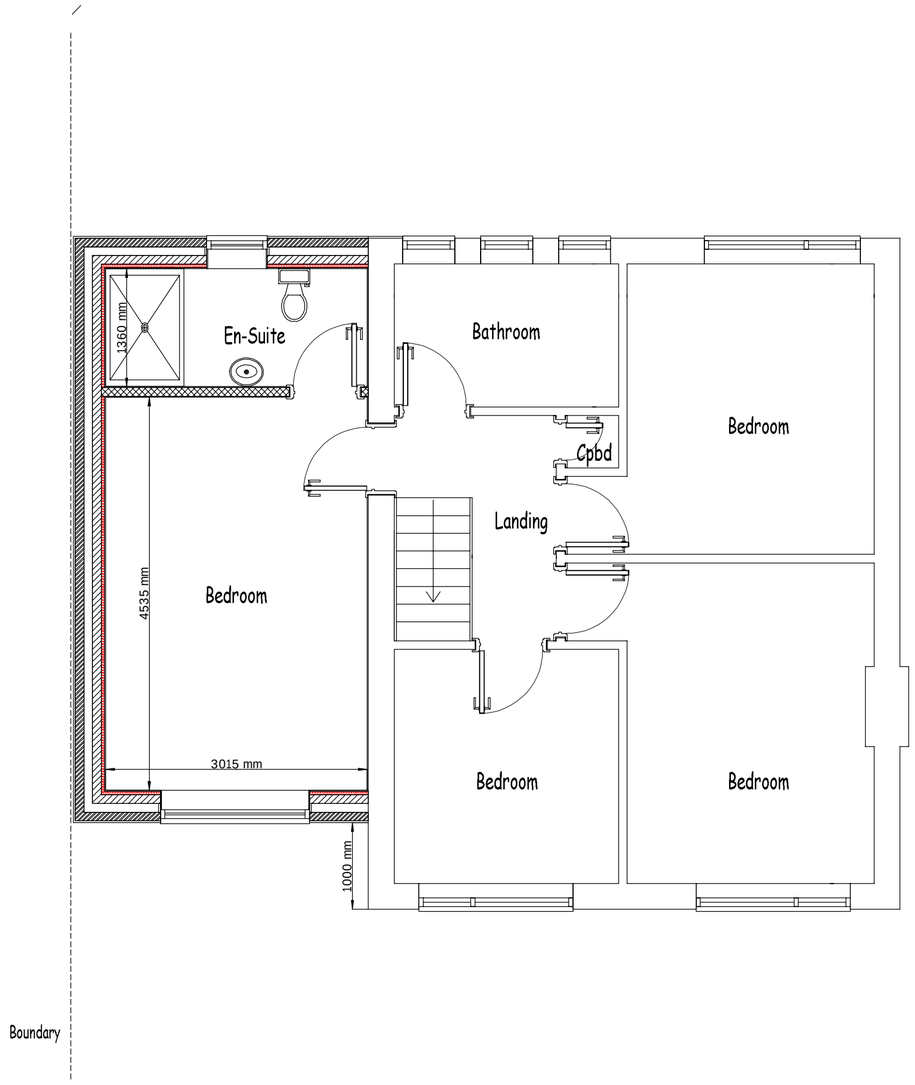

Proposed First Floor

Client	Mr M.Polson
Address	11 Wylam Close South Shields NE34 0ES
Title	Two storey side extension & single storey front extension
	PGM Architectural (Architectural and Structural Design Services) 18 Grasmere Gardens South Shields Tyne and Wear, NE34 0DZ TEL: 07799 060630
Scale 1:50	**Date** June 2025
Drawing No. 11/06/2025/PM/PLAN/02	**Revision**

THIS DRAWING IS TO BE READ INCONJUNCTION WITH
DRAWING NO'S 11/06/2025/PM/PLAN/01, 03