

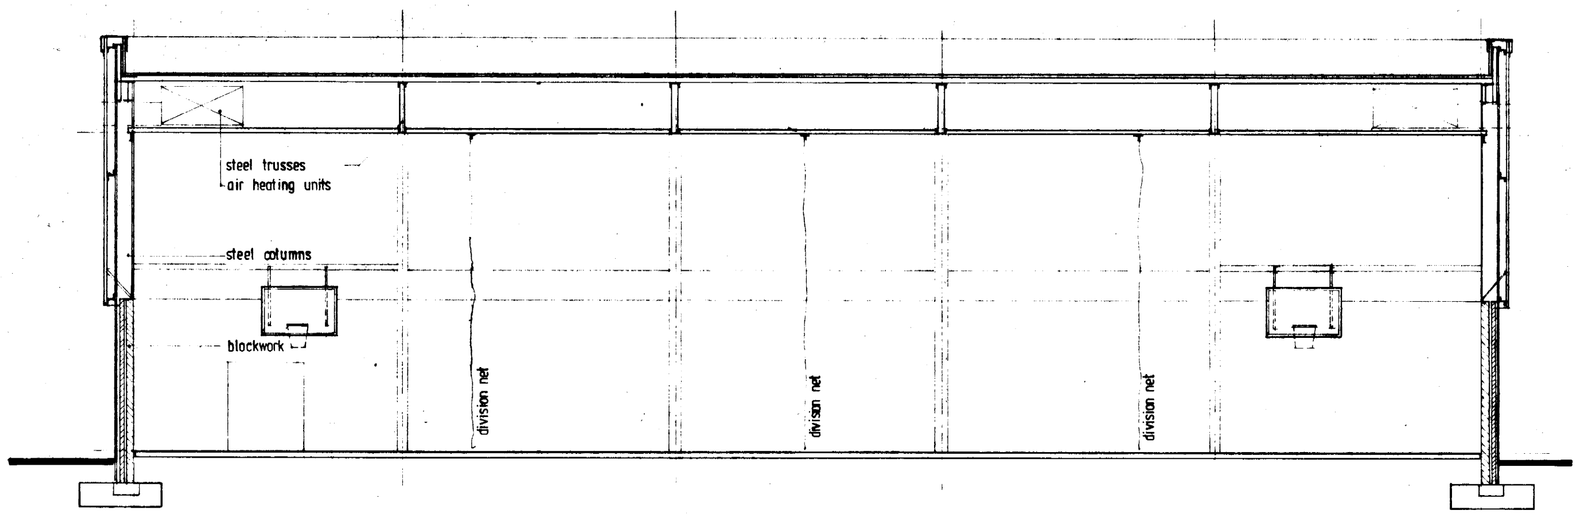


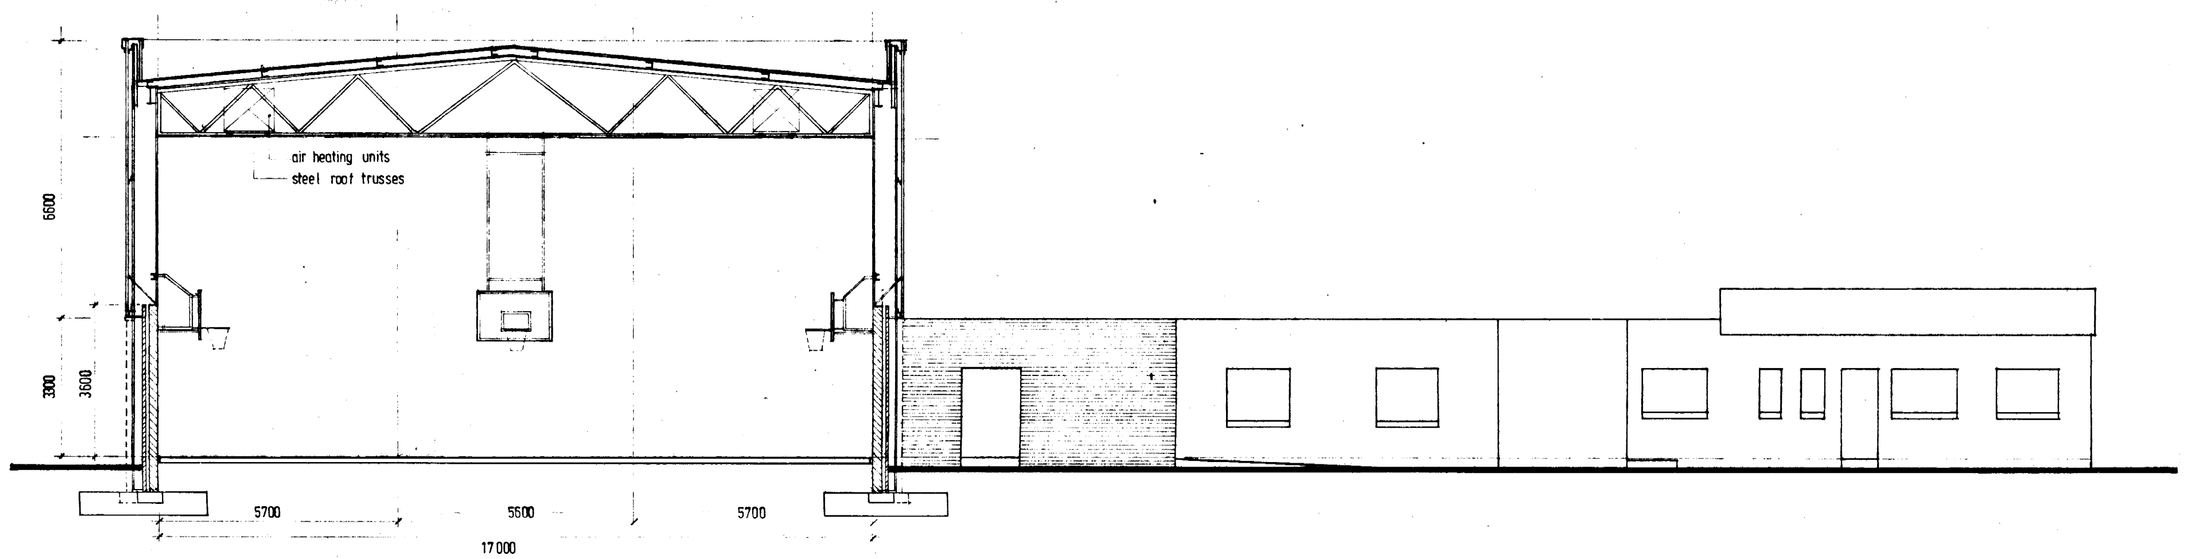

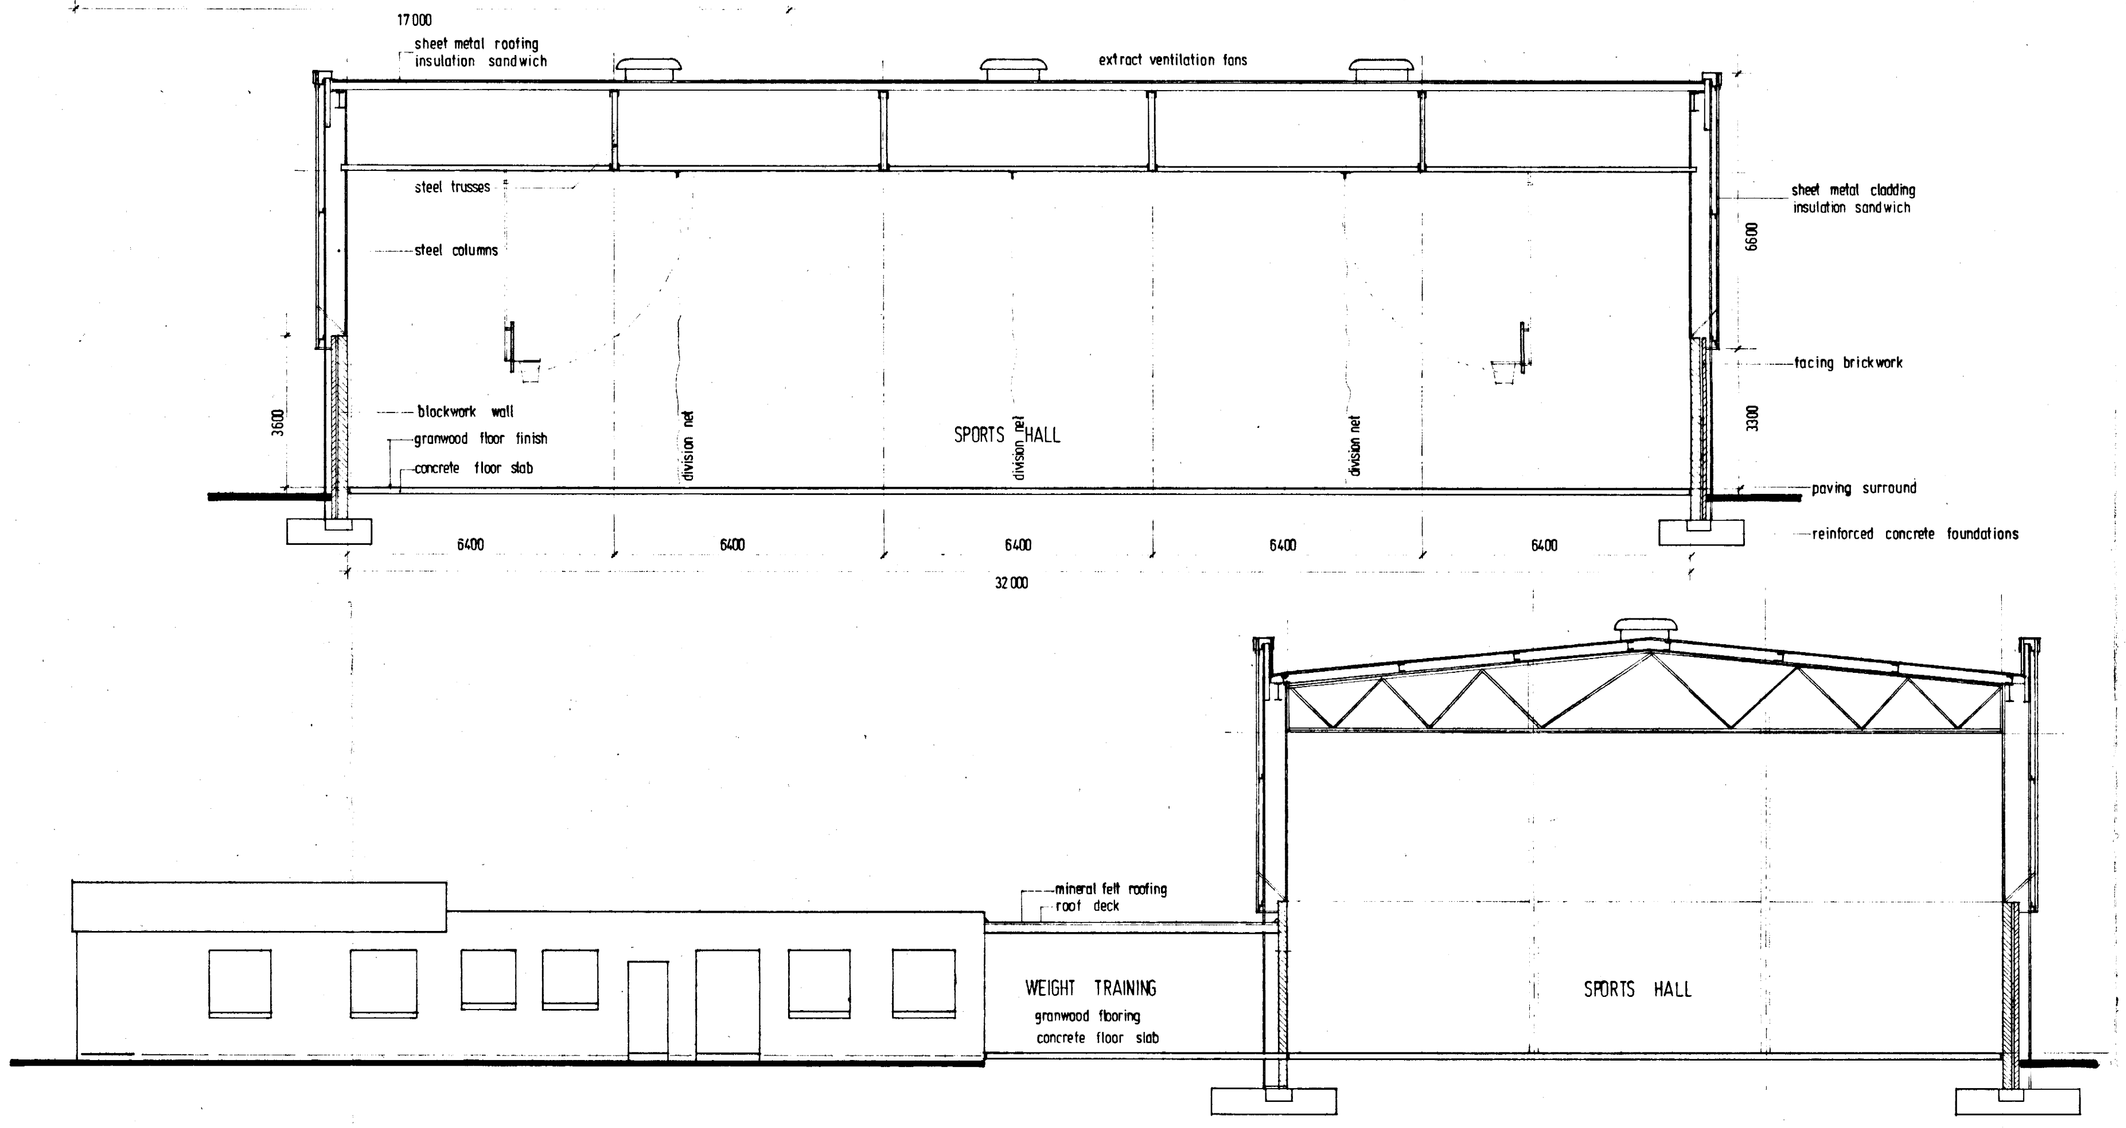

8 NOV 1979

Sc/LAP/11D/78

AMENDED PLAN

PLANNING

©COPYRIGHT
ALL RIGHTS RESERVED
SOUTH TYNESIDE M.B.C.
DEVELOPMENT SERVICES DEPARTMENT

a 14·09·79 redrawn with revisions to external walls and cladding

Clifford Culpin & Partners (North)
Chartered Architects
26 Cloth Market, Newcastle-upon-Tyne NE1 1EE
Tel. No. 0632 23258

project
SPORTS HALL ADDITION
SIMONSIDE YOUTH CLUB
SOUTH SHIELDS

title
SCHEME DESIGN
SECTIONS

drawing number
855n/22a

scale 1:100
date 14·09·79
drawn RNFR
approved

A1