
This drawing is copyright. It is sent to you in confidence and must not be reproduced or disclosed to third parties without our prior permission. Do not scale from this drawing. This drawing is to be read in conjunction with all relevant consultants, specialist manufacturers drawings and specifications. Any discrepancies in dimensions or details on or between these drawings should be drawn to our attention. All dimensions are in millimetres unless noted otherwise. Any surveyed information incorporated within this drawing cannot be guaranteed as accurate unless confirmed by fixed dimension.

REV:	DESCRIPTION:	BY:	CHK:	DATE:
P01.	INITIAL ISSUE FOR COMMENT.	EJ	RA	22.08.2025
P02.	ISSUE FOR PLANNING	EJ	RA	04.09.2025

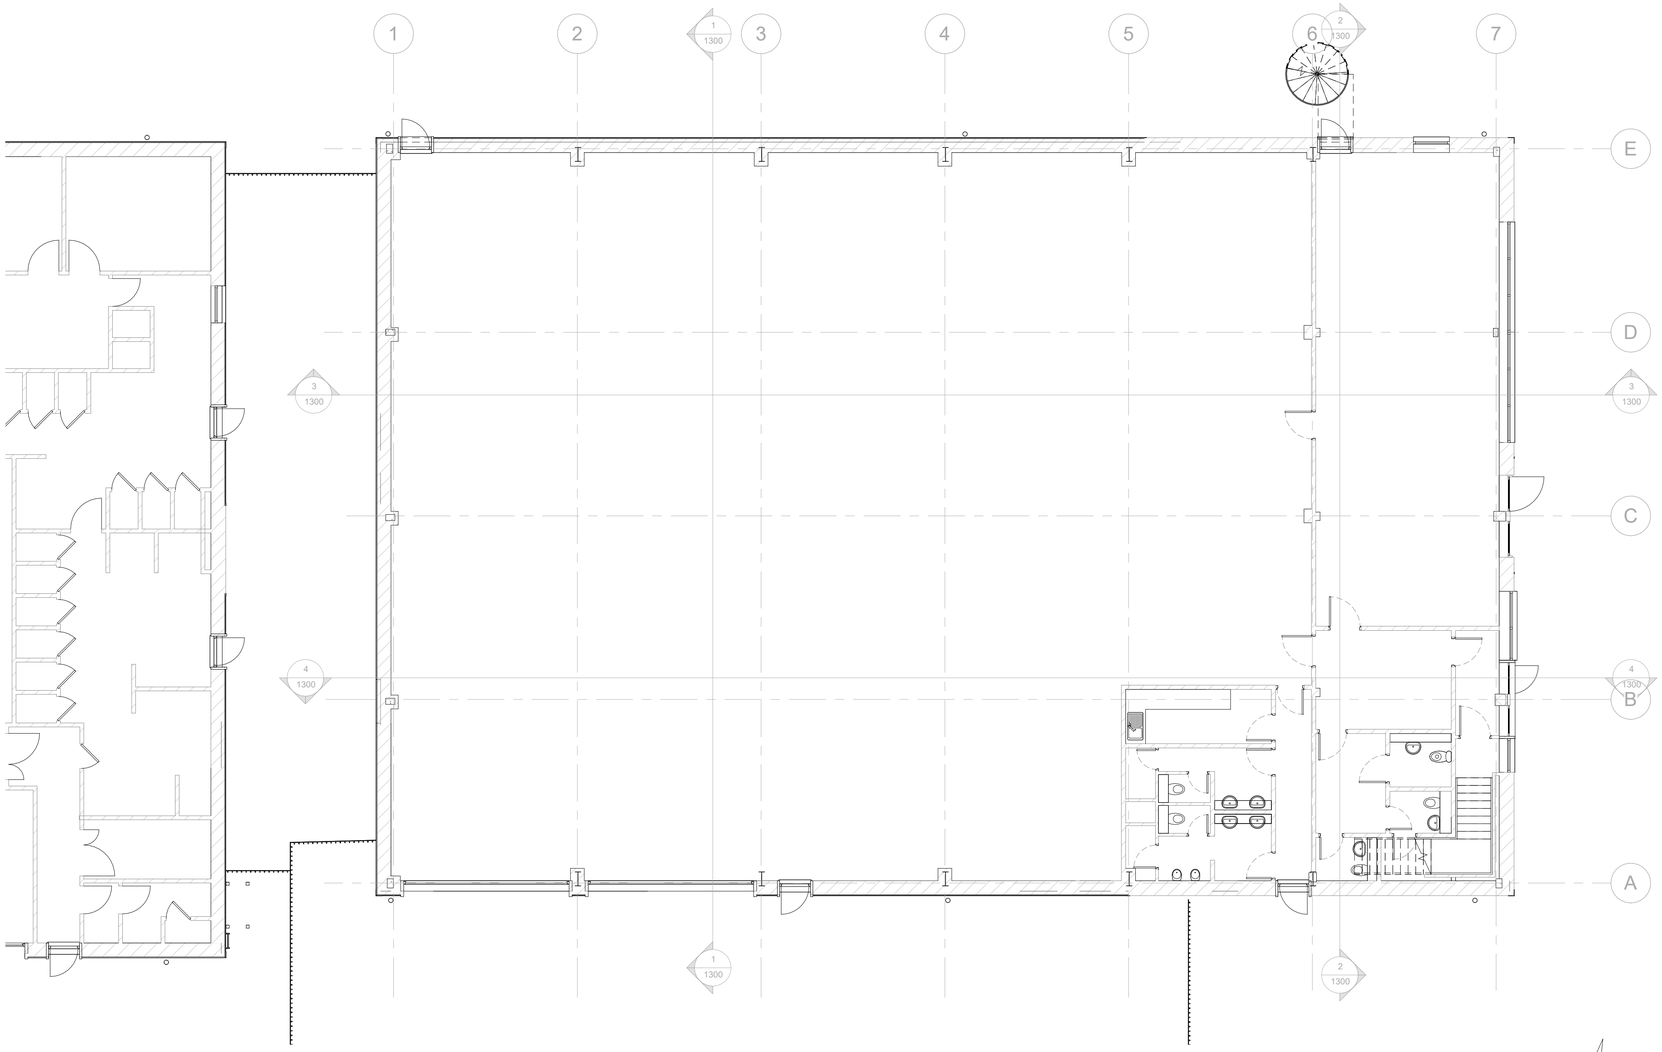

LEVEL 00 PLAN - EXISTING

1 : 100

PURPOSE: **PLANNING**

PROJECT: **BRIDGE REFERRALS - UNIT 2 EXPANSION**

DESCRIPTION: **LEVEL 00 PLAN - EXISTING**

DRAWN BY:	SCALE:	SHEET SIZE:	DATE:
EJ	1 : 100	A1	22.08.2025

PRO. NO.	ORIG.	VOLUME	LEVEL	TYPE	ROLE	NUMBER	SUITABILITY:	REV.
25123	HL	ZZ	00	DR	A	1100	S3	P02

HOWARTH LITCHFIELD

Liddon House, Belmont Business Park, Durham, DH1 1TW. T: Durham (0191) 3849470 E: hlp@hlpuk.com
16-25 Bastwick Street, London, EC1V 3PS T:(0207) 2518505 E: hlp@hlpuk.com
www.howarthlitchfield.com

© Copyright and all intellectual property rights remain vested in Howarth Litchfield Partnership Limited