
© COPYRIGHT AND ALL INTELECTUAL RIGHTS REMAIN THE PROPERTY OF CREATE ARCHITECTURE LTD
ALL DIMENSIONS ARE TO BE CHECKED ON SITE PRIOR TO CONSTRUCTION
AND ALL DISCREPANCIES TO BE REPORTED TO info@createarchitecture.co.uk

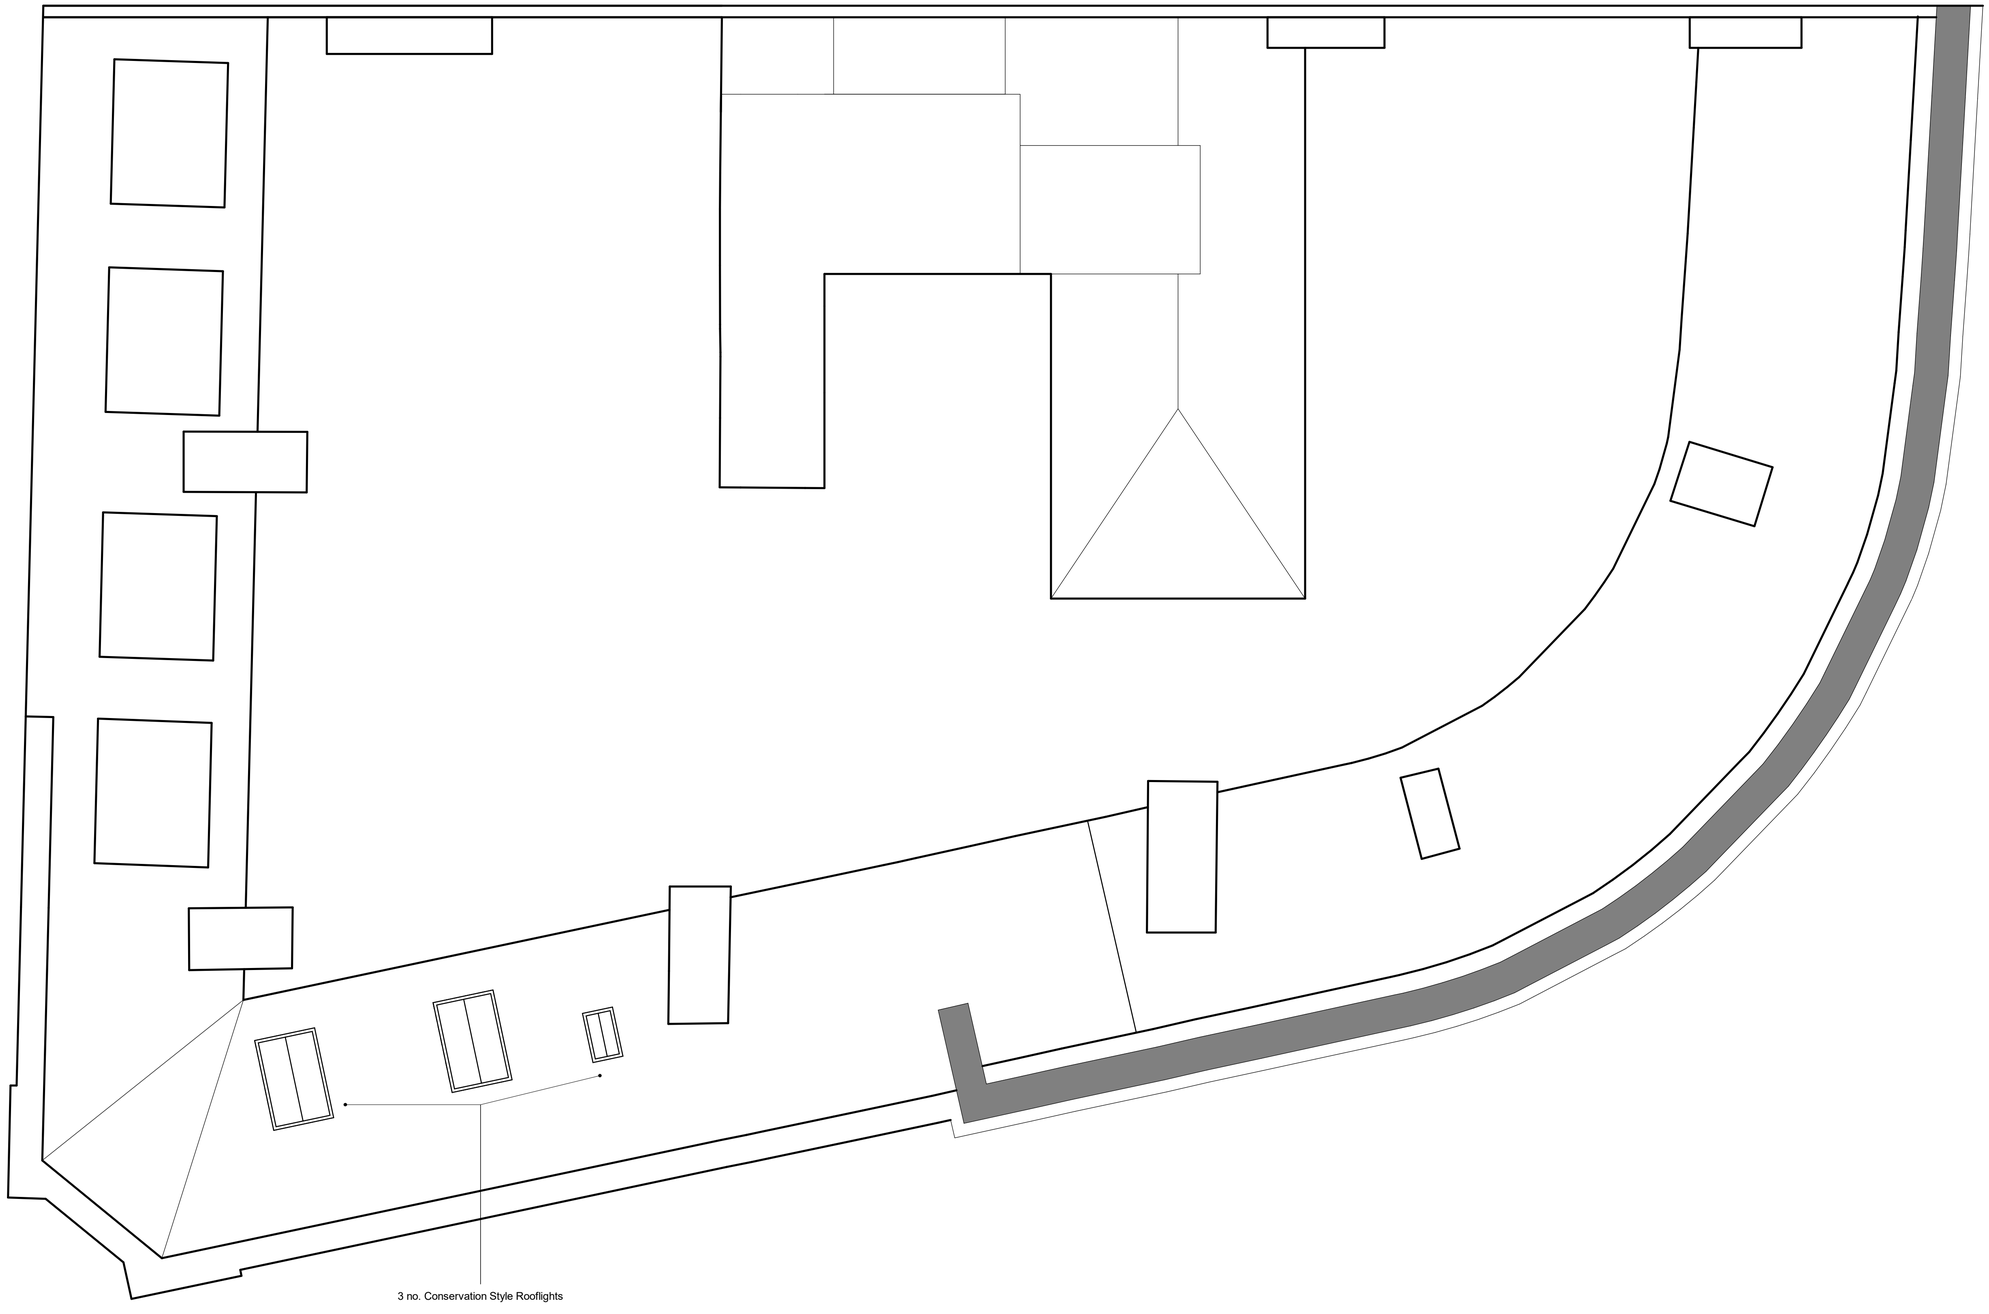


| Revision: | Description: | Date: |
|---|---|---|
| P2 | Rooflight positions revised to suit new layout | 10.06.26 |
| P1 | Planning Submission | 21.07.25 |

| Project: | Originator: | Volume: | Levels: | Type: | Role: | Number: | Revision: |
|---|---|---|---|---|---|---|---|
| 24.044 | CA | XX | RF | DR | A | 00_018 | P2 |

Project:
Former Barclays Bank
1 King Street
South Shields
NE33 1DA

CAL Project No: 24.044

Client:
Regal Bifrons Properties Ltd

Drawing:
**Proposed Roof GA Plan**

| Scale: | Print Size: | Drawn By: | Chckd By: |
|---|---|---|---|
| 1 : 50 | A1 | RH | AA |

Map House,
3 Westland Way,
Preston Farm
Stockton-On-Tees
TS18 3TG

t: 01642 062521
e: info@createarchitecture.co.uk

Architectural Consultants | Land & Property Consultants | Development

*a Private Limited Company - reg. no. 08859320*