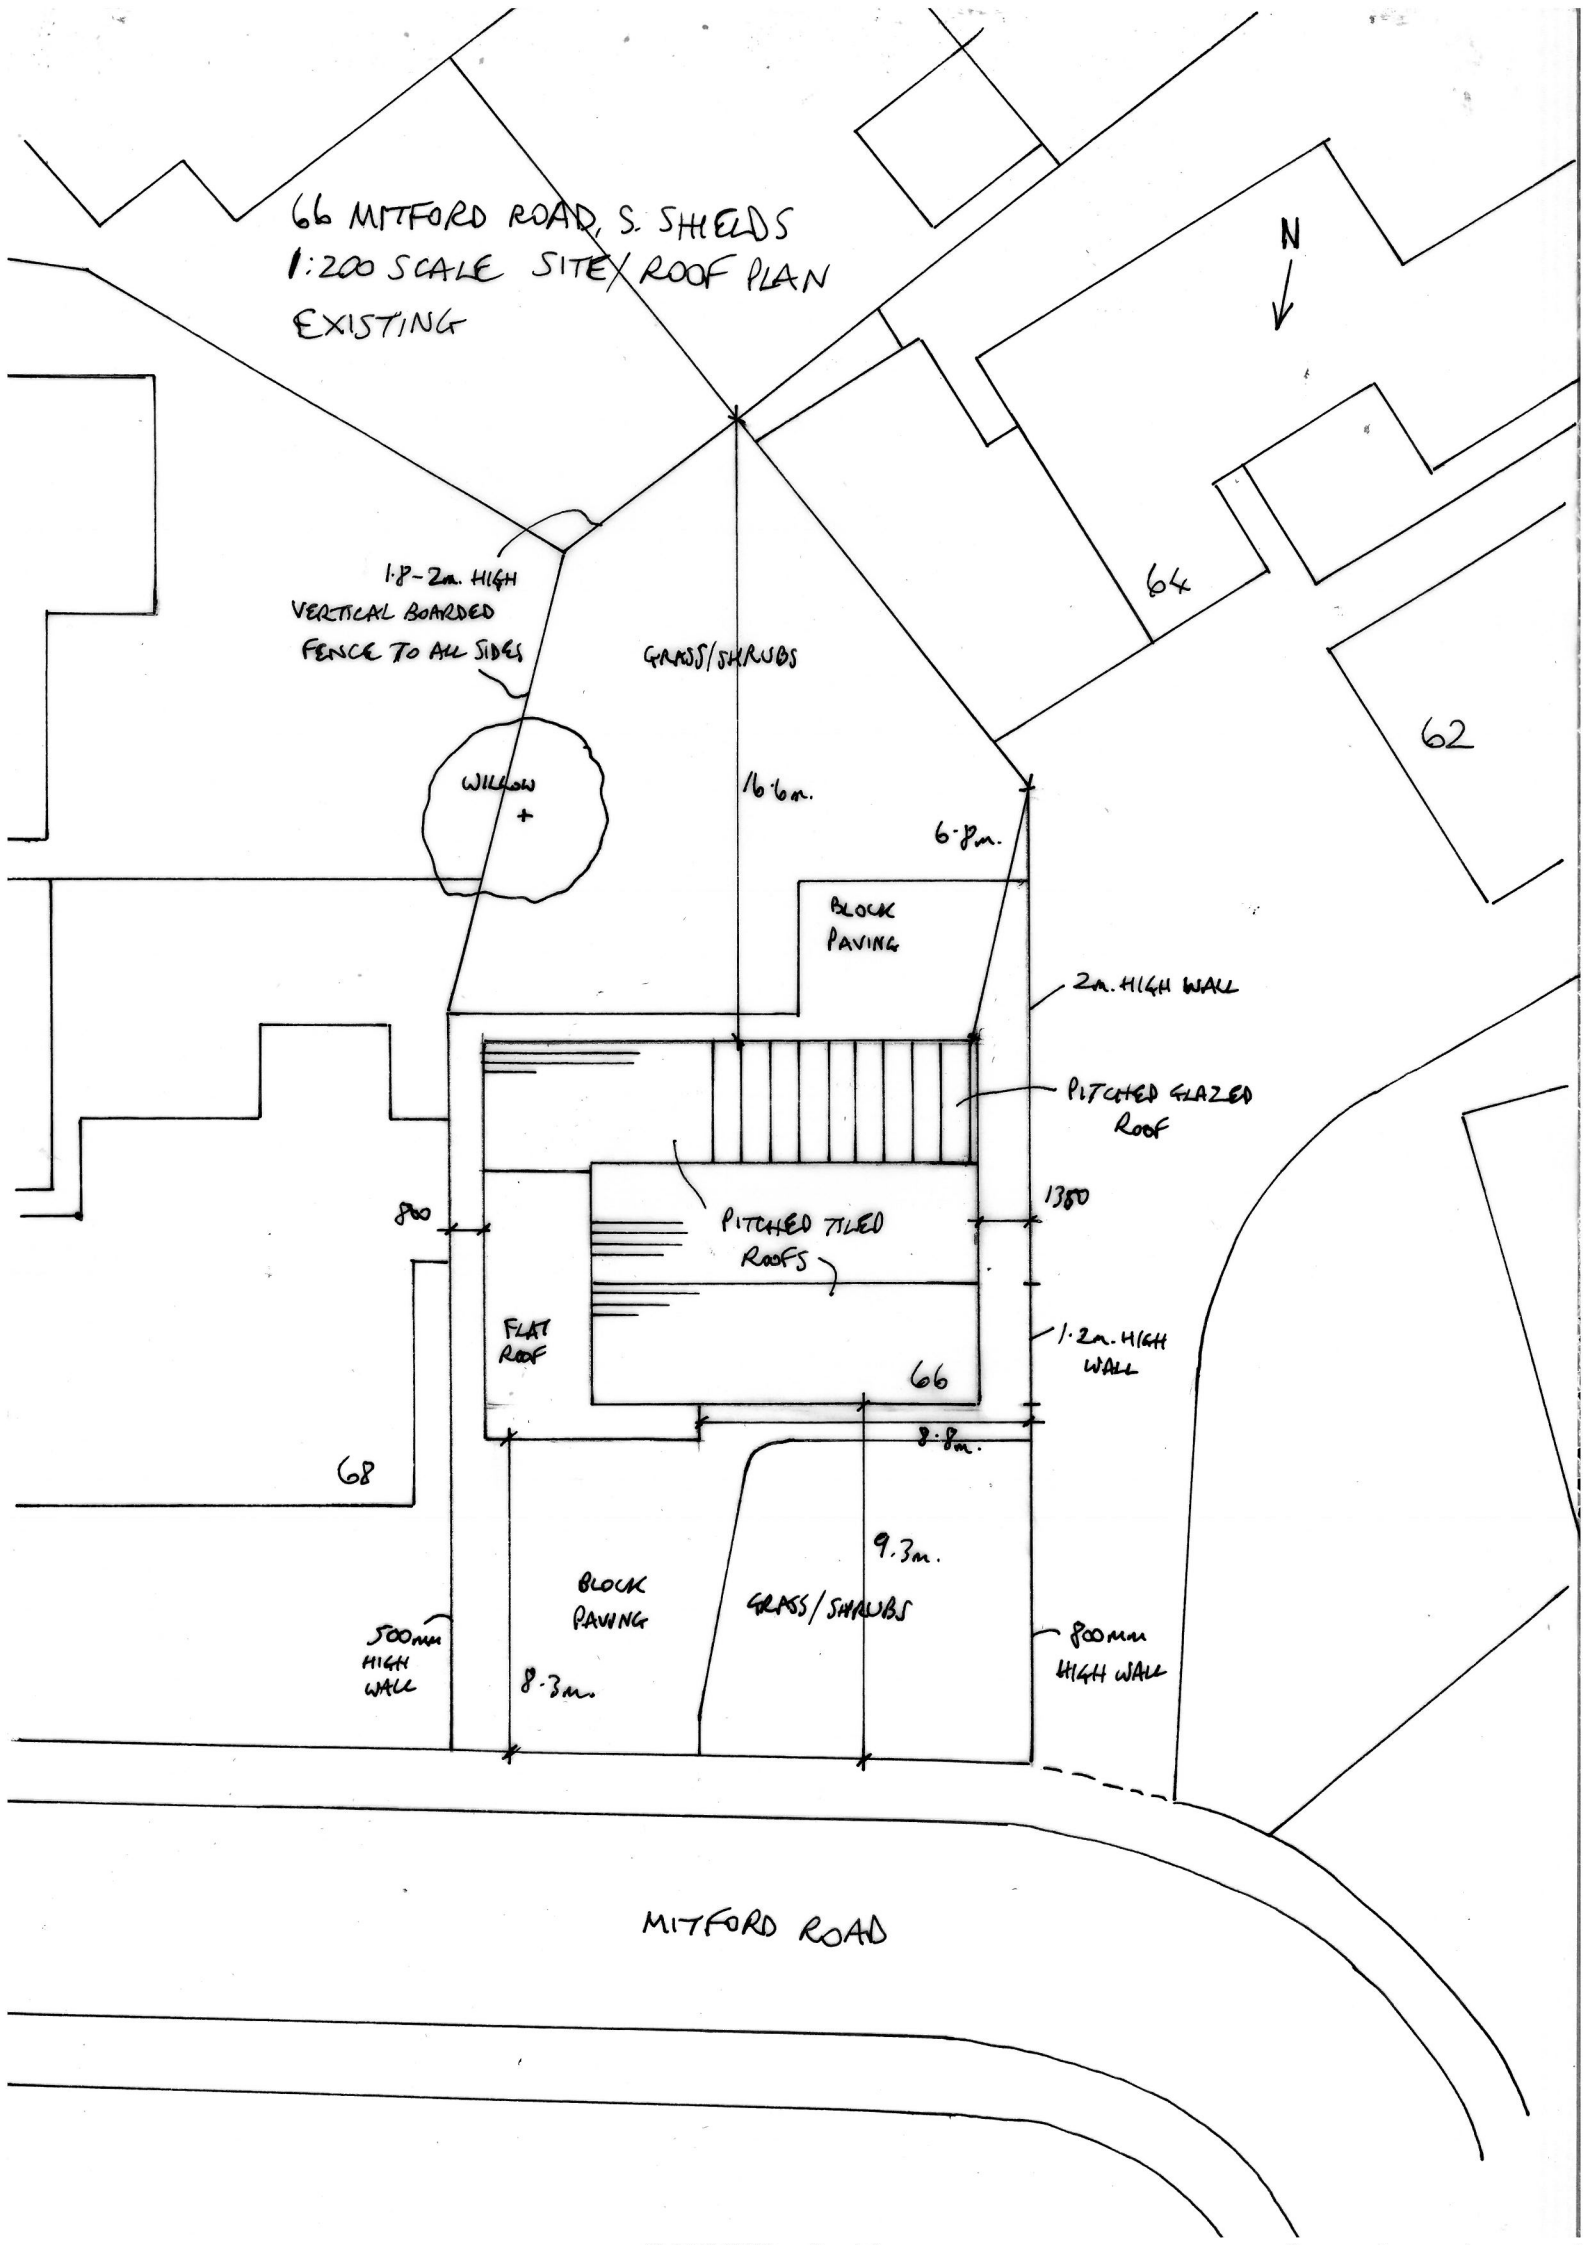

66 MITFORD ROAD, S. SHIELDS
1:200 SCALE SITE/ROOF PLAN
EXISTING
N
1.8-2m. HIGH VERTICAL BOARDED FENCE TO ALL SIDES
GRASS/SHRUBS
64
62
WILLOW
16.6m.
6.8m.
BLOCK PAVING
2m. HIGH WALL
PITCHED GLAZED ROOF
800
PITCHED TILED ROOFS
1380
FLAT ROOF
1.2m. HIGH WALL
66
8.8m.
68
9.3m.
BLOCK PAVING
GRASS/SHRUBS
500mm HIGH WALL
8.3m.
800mm HIGH WALL
MITFORD ROAD