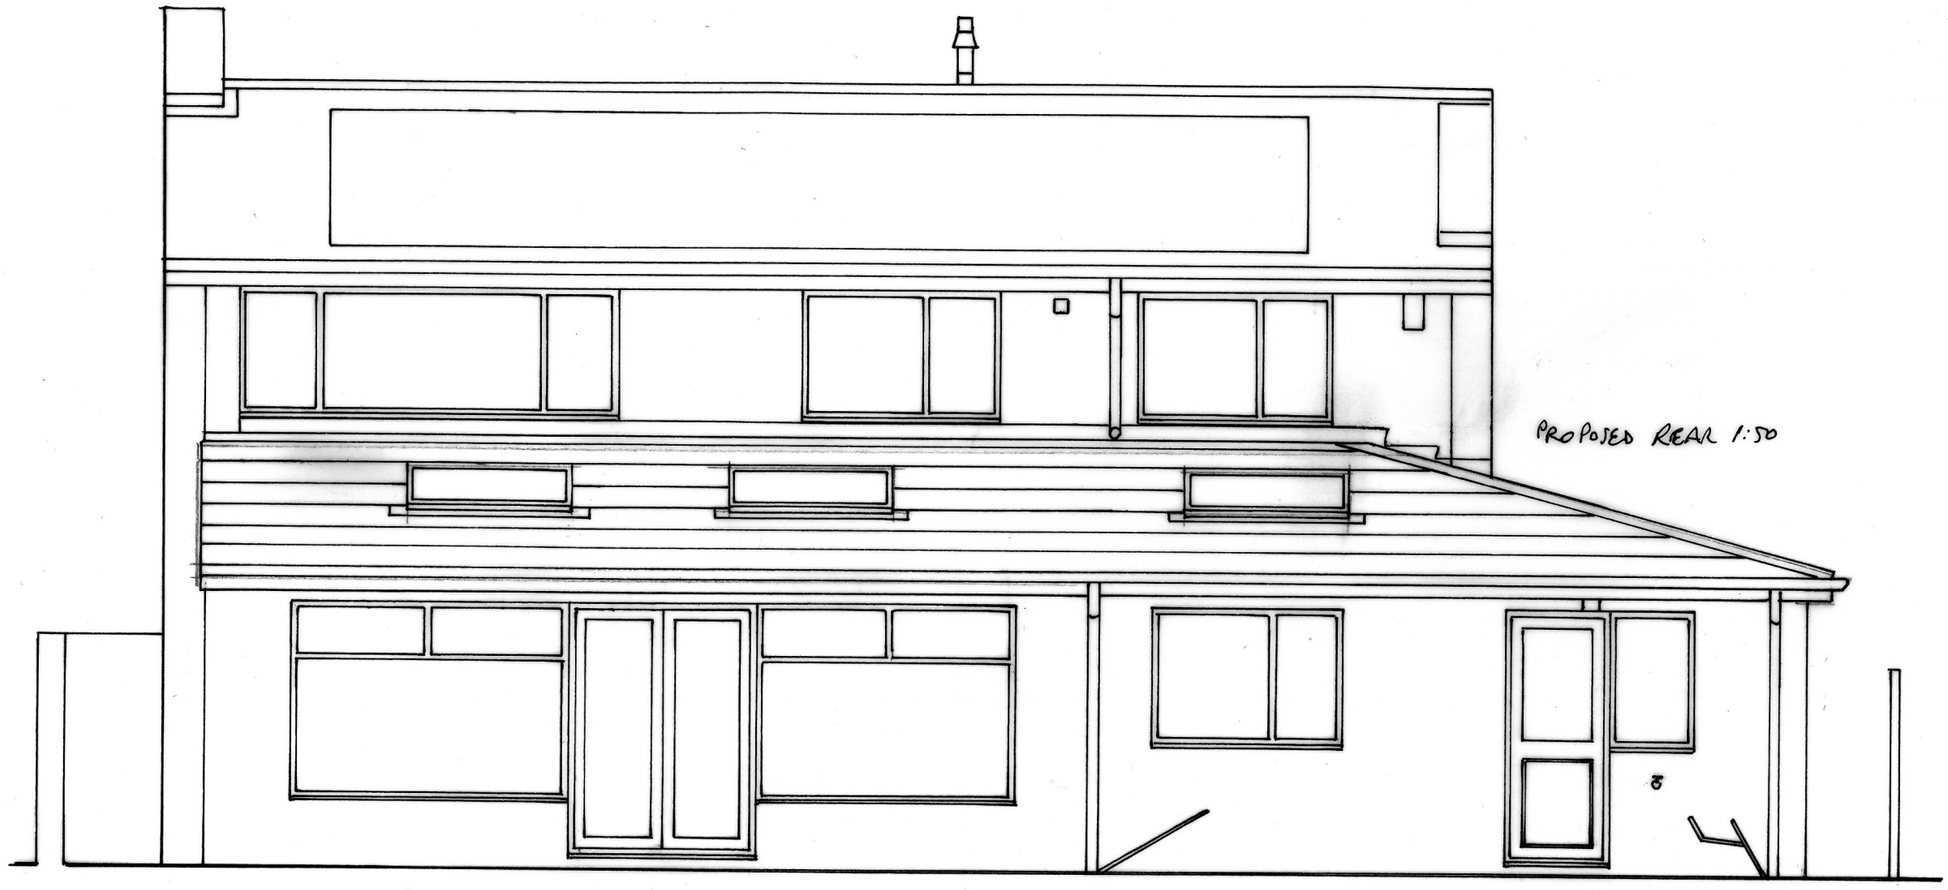


PROPOSED REAR 1:50

PROPOSED EXTENSION TO 66 MITFORD ROAD, S. SHIELDS
FOR MR. WOODS **DRG NO 2**