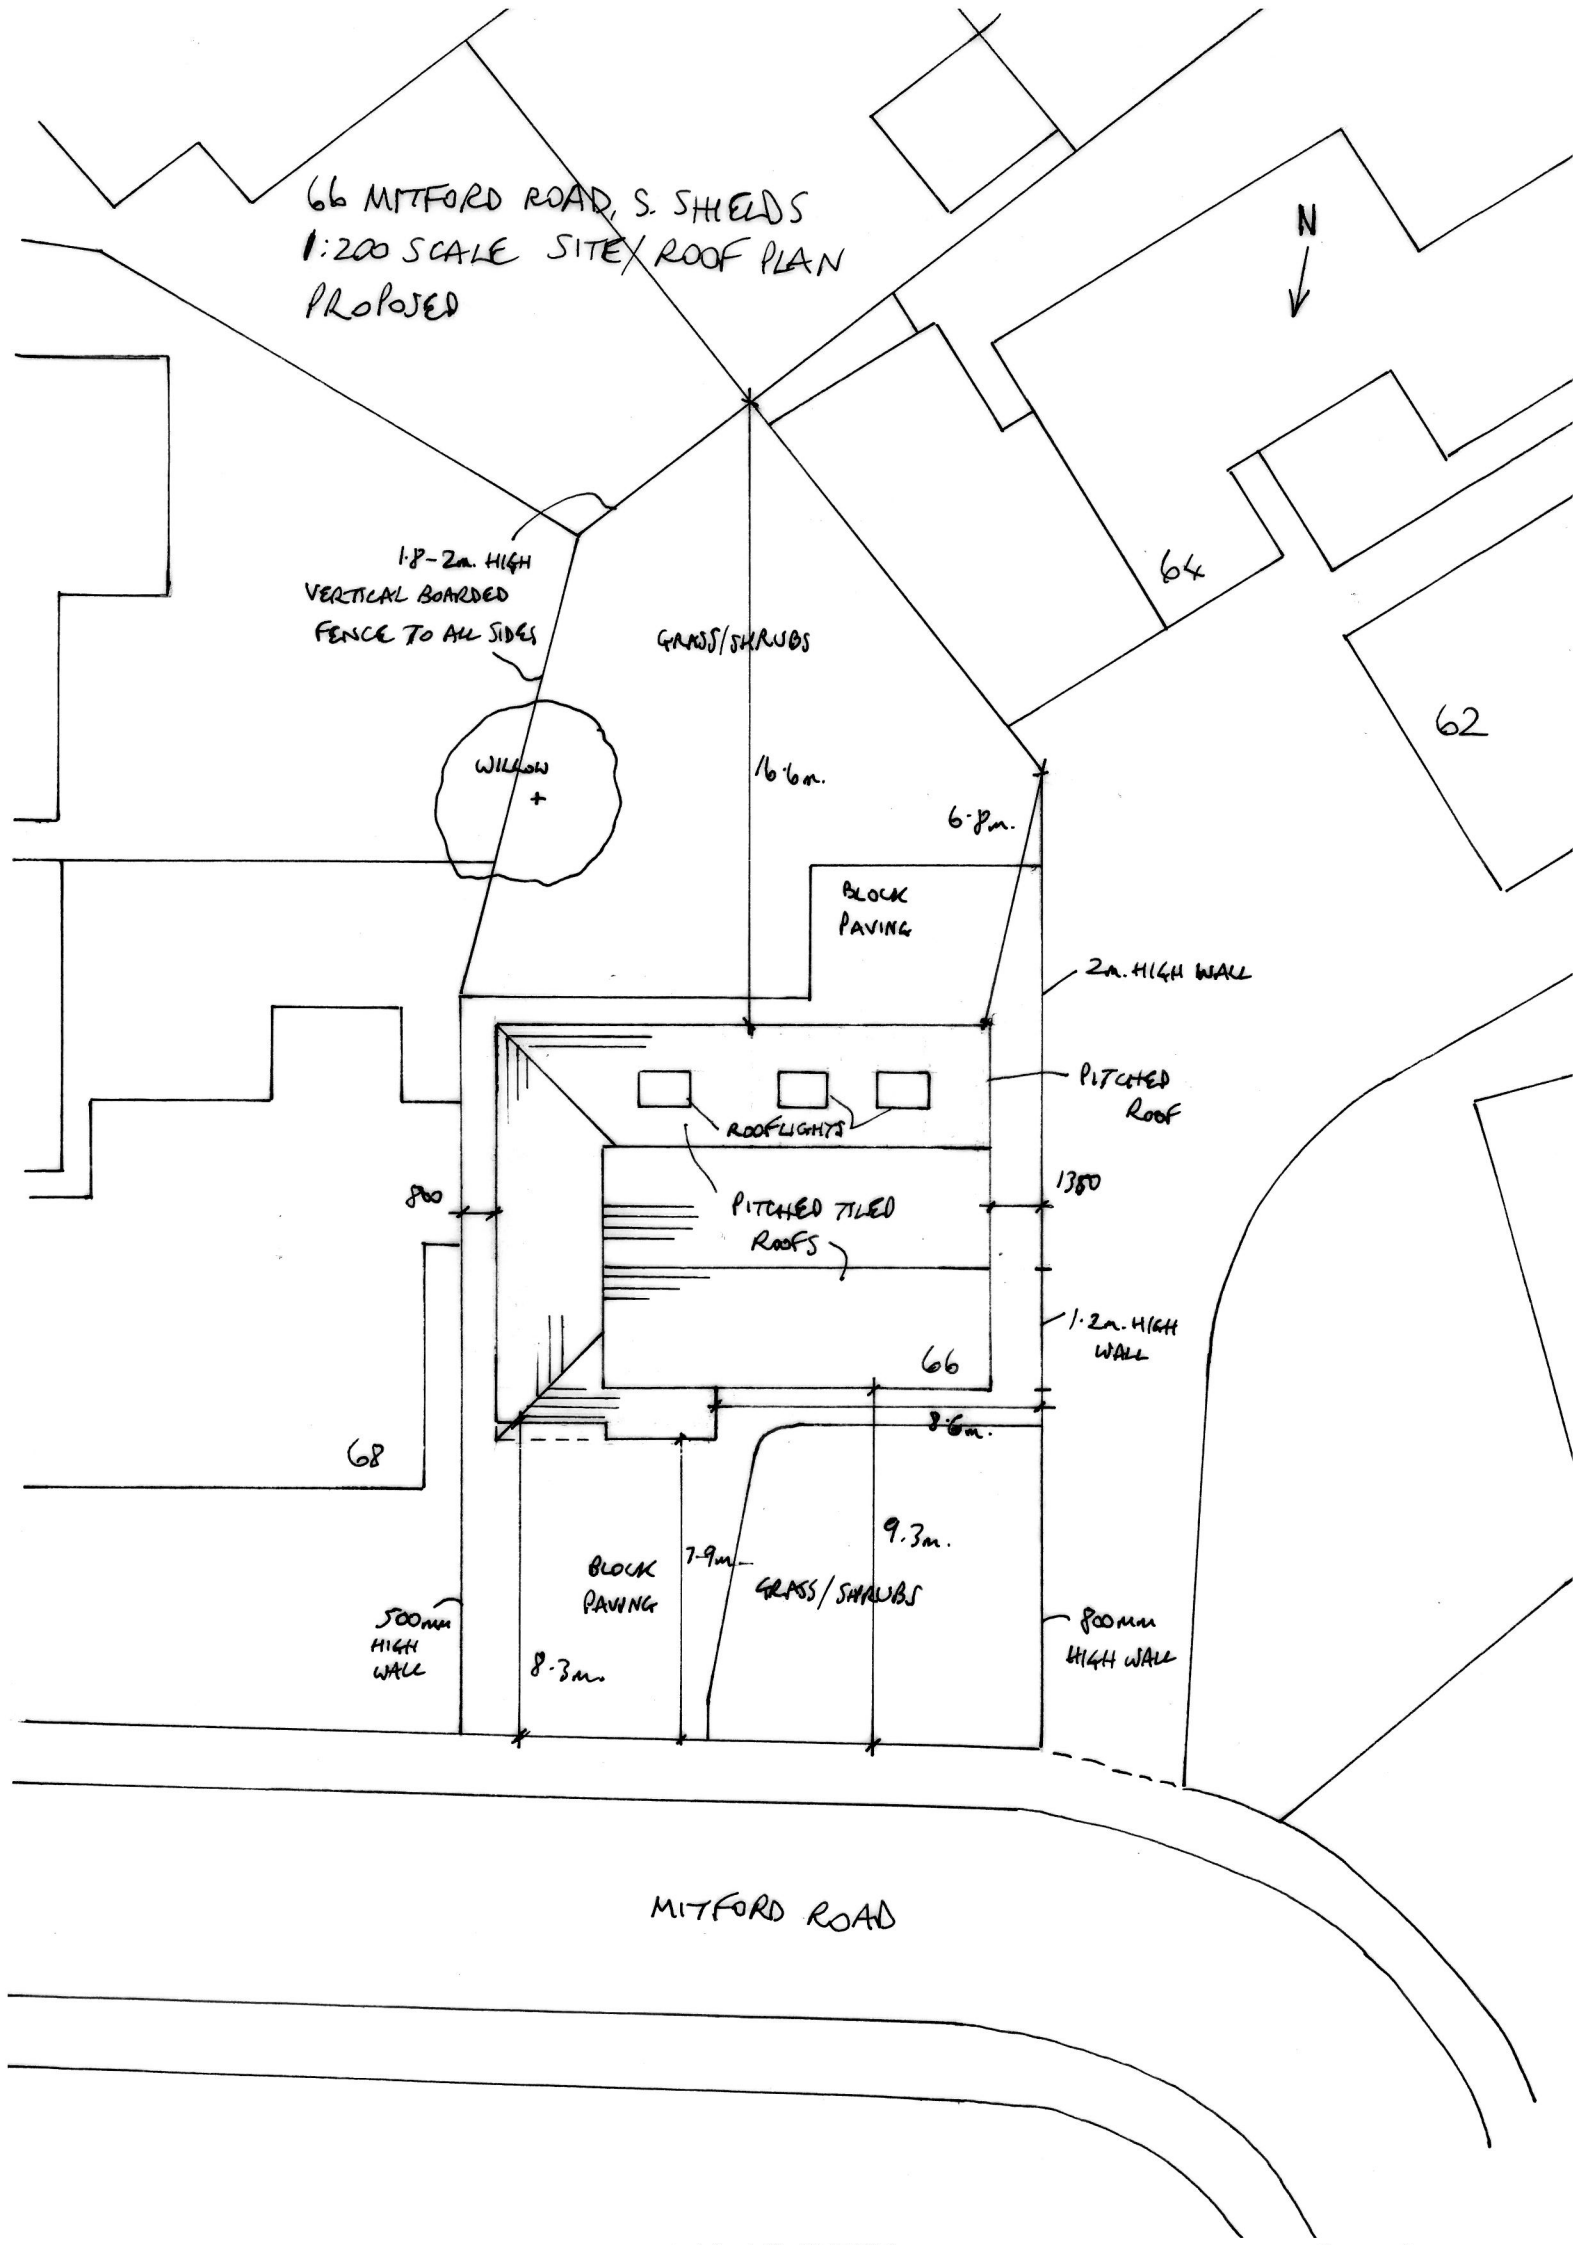

66 MITFORD ROAD, S. SHIELDS
1:200 SCALE SITE/ROOF PLAN
PROPOSED
N
1.8-2m. HIGH VERTICAL BOARDED FENCE TO ALL SIDES
GRASS/SHRUBS
64
62
WILLOW
16.6m.
6.8m.
BLOCK PAVING
2m. HIGH WALL
PITCHED ROOF
ROOFLIGHTS
800
PITCHED TILED ROOFS
1350
1.2m. HIGH WALL
66
8.6m.
68
9.3m.
7.9m.
BLOCK PAVING
GRASS/SHRUBS
500mm HIGH WALL
8.3m.
800mm HIGH WALL
MITFORD ROAD