


4 Front - Existing
1 : 100


5 Left Side - Existing
1 : 100

6 Rear - Existing
1 : 100


7 Right Side - Existing
1 : 100

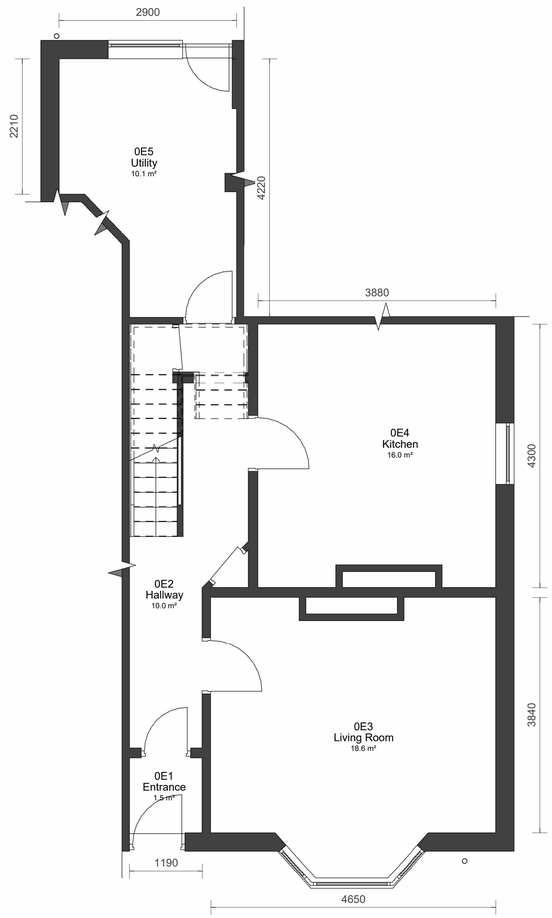

1 Level 0 - Existing
1 : 50

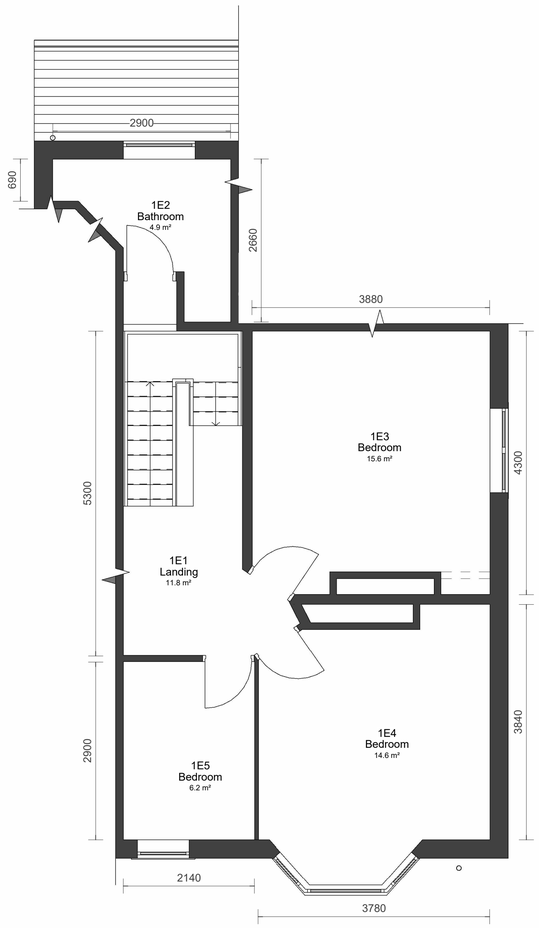

2 Level 1 - Existing
1 : 50

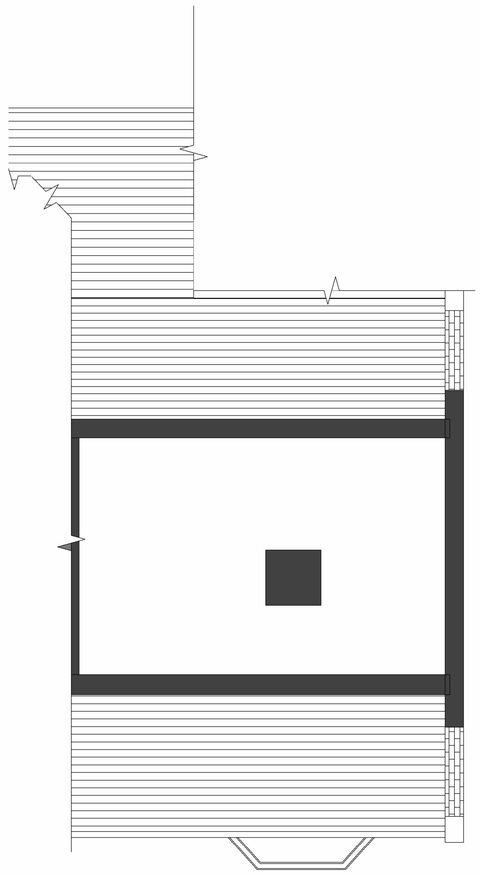

3 Level 2 - Existing
1 : 50

1m 5m

MAINE BLUEPRINTS

REV	DESCRIPTION	BY	DATE
1	PLANNING	TP	17/12/2025

Project Address
10 Belle Vue

Project Number: MB25007	Client: PLATINUM
Sheet Name: Existing Plans	Project Status: PLANNING

Scale: As indicated	Date: 24/03/2022
Sheet No.: 002	Revision: 1

© COPYRIGHT : ALL RIGHTS RESERVED.
THIS DRAWING MUST NOT BE REPRODUCED WITHOUT PRIOR WRITTEN CONSENT. DRAWING TO BE USED FOR THE STATUS INDICATED ONLY. ALL DIMENSIONS AND SETTING OUT SHALL BE CHECKED AND CONFIRMED ON SITE. ANY DISCREPANCIES TO BE REPORTED TO THE DESIGNER PRIOR TO THE COMMENCEMENT OF ANY WORK. ALL WORK AND MATERIALS TO BE IN ACCORDANCE WITH CURRENT STATUTORY LEGISLATION, RELEVANT CODES OF PRACTICE AND BRITISH STANDARDS. ALL DIMENSIONS ON THIS DRAWING ARE IN MILLIMETRES (UNLESS OTHERWISE STATED).