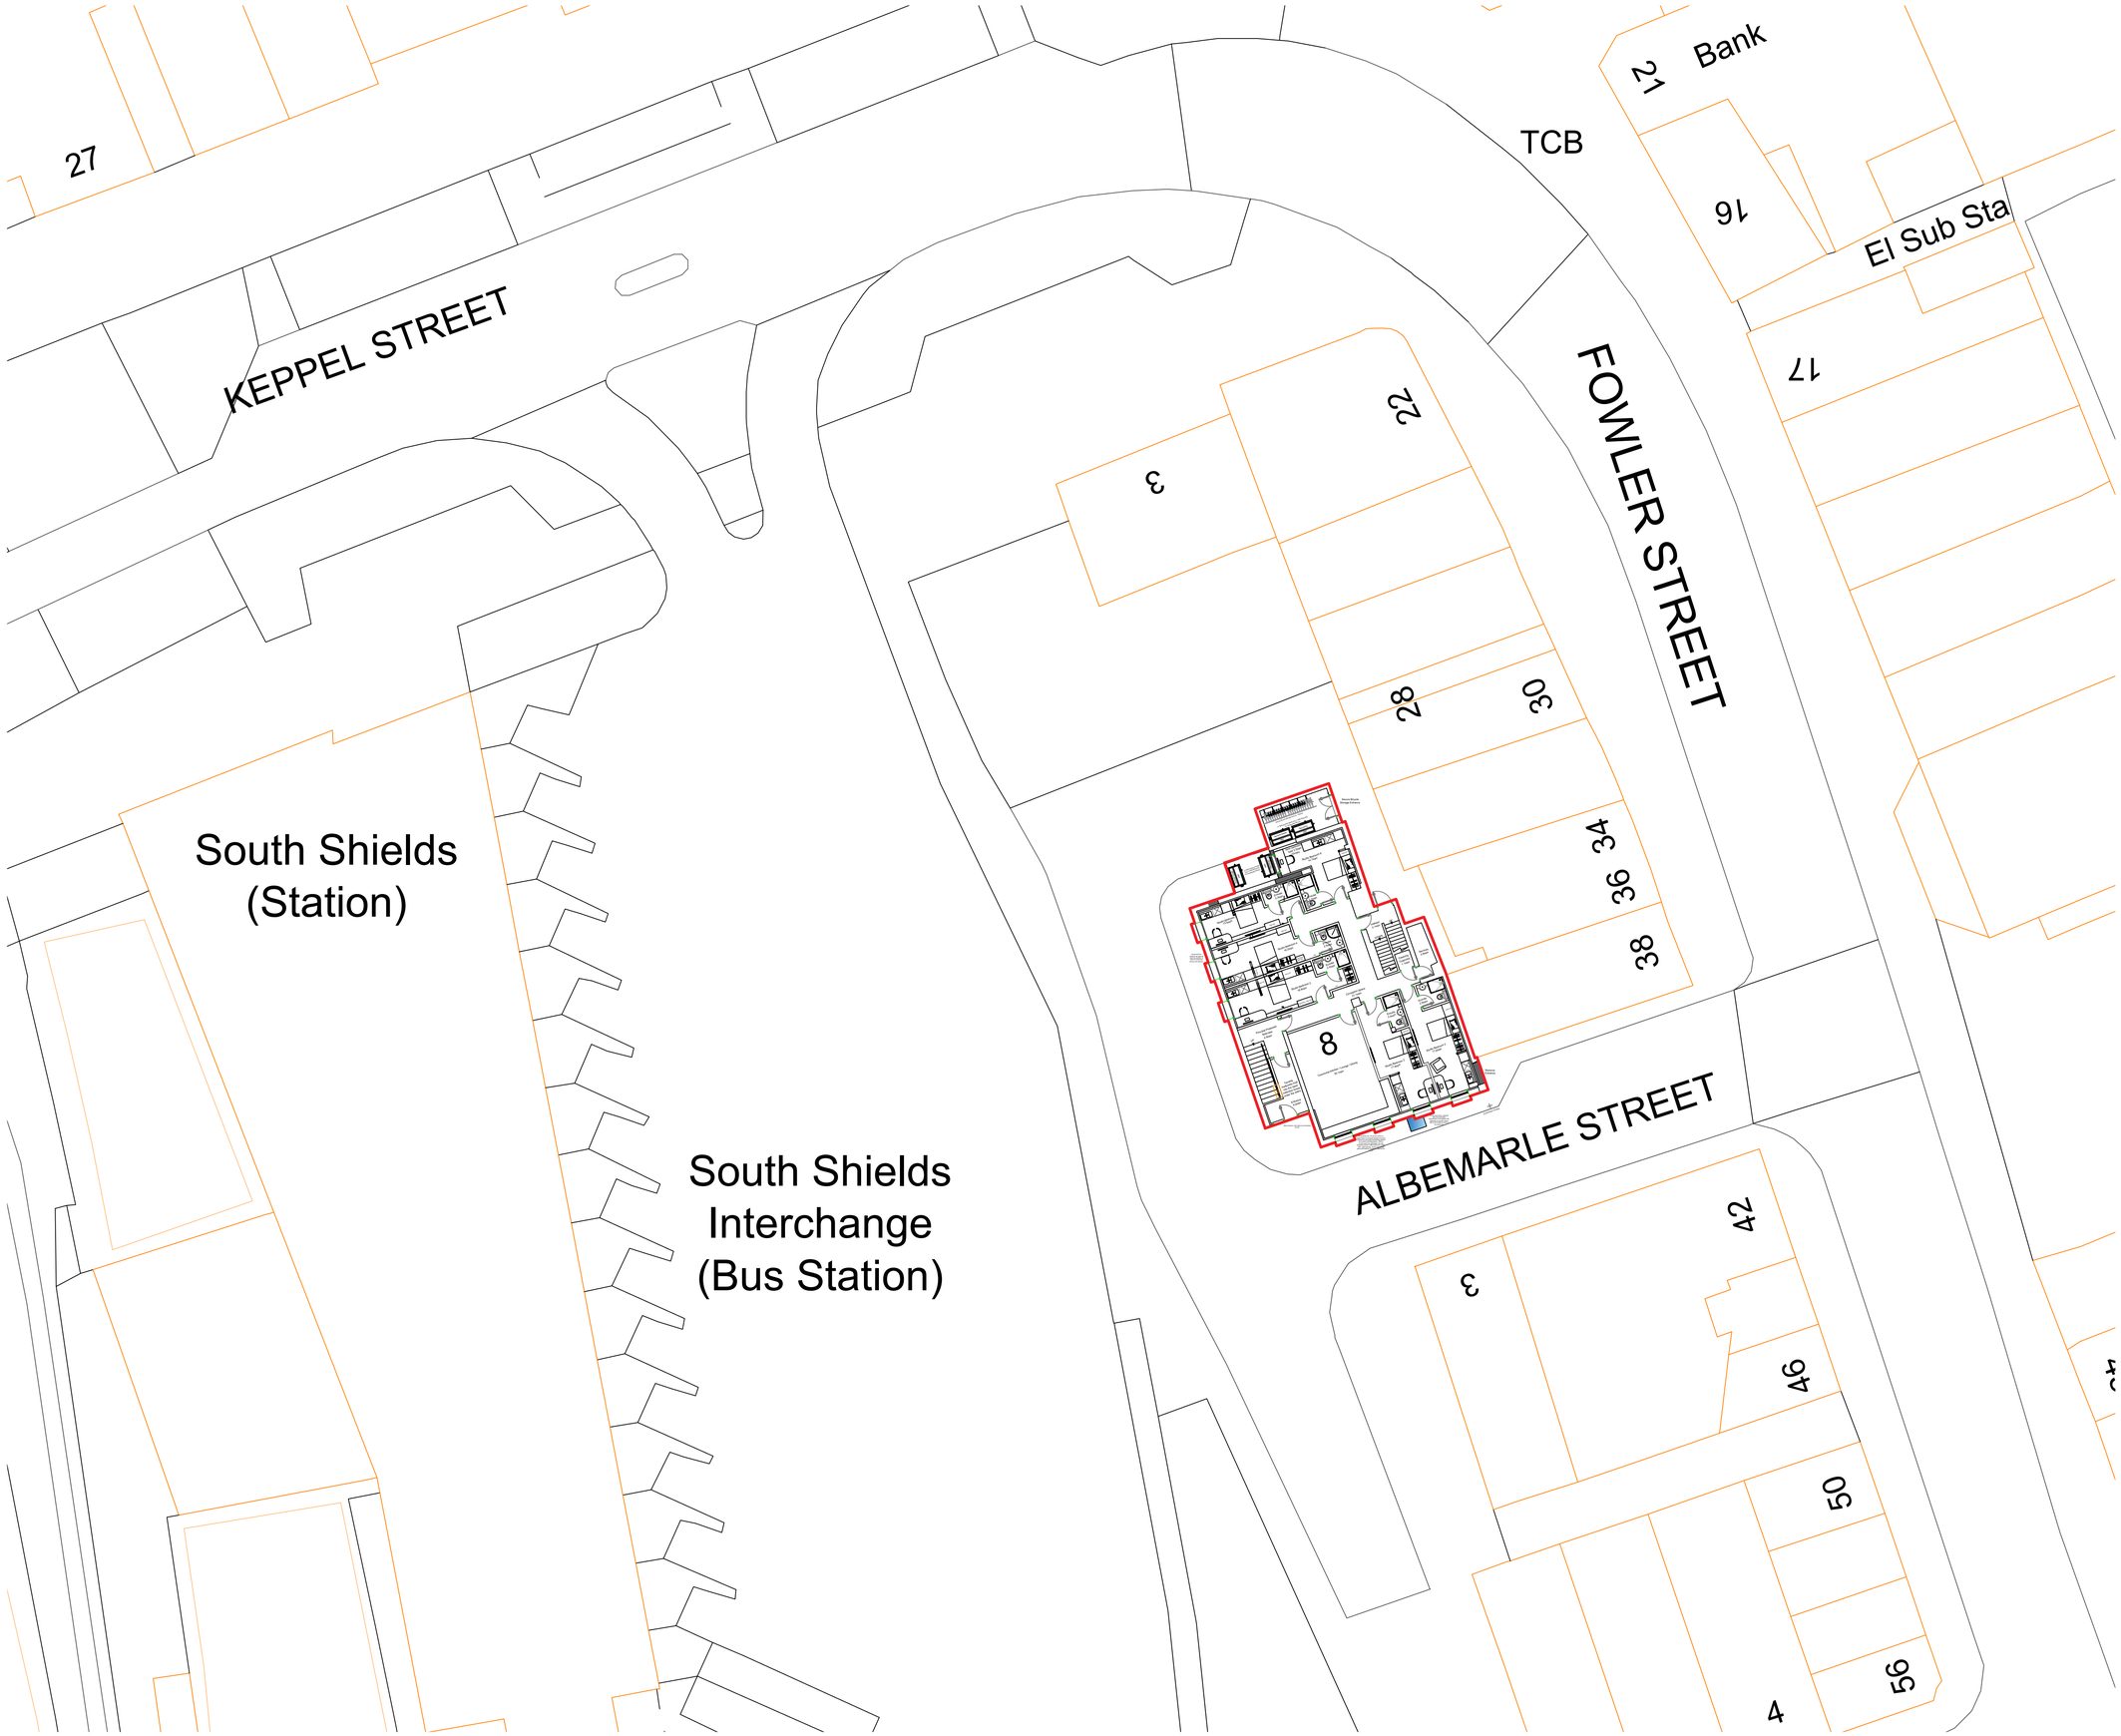


N

SCALE 0 1 5 10 METRES

Revisions		
P01	20.01.26	Planning Issue.

Goldline Architectural Limited
39 Hillside Road,
Coundon,
Bishop Auckland,
DL14 8LS
T: +44 (0) 7860 102937
E: contact@goldline-architectural.co.uk

This drawing is copyright protected.
It is sent to you in confidence and must not be reproduced or disclosed to third parties without our prior permission.
Do not scale from this drawing.
This drawing is to be read in conjunction with all relevant consultants drawings, specifications and schedules of finishes.
Any discrepancies in dimensions or details on or between these drawings should be drawn to our attention.
All dimensions are in millimeters unless noted otherwise.
Any surveyed information incorporated within this drawing cannot be guaranteed as accurate unless confirmed by fixed dimension.

Project	8 Albemarle Street, South Shields, NE33 1LZ
Title	Proposed Site Plan
Number	1600
Scale	1:200 @ A1
Revision	P01
Description	Site Plan
Status	Planning
Drawn	PG
Checked	JG
Date	20.01.2026

Copyright and all intellectual property rights remain vested with Goldline Architectural Limited.