
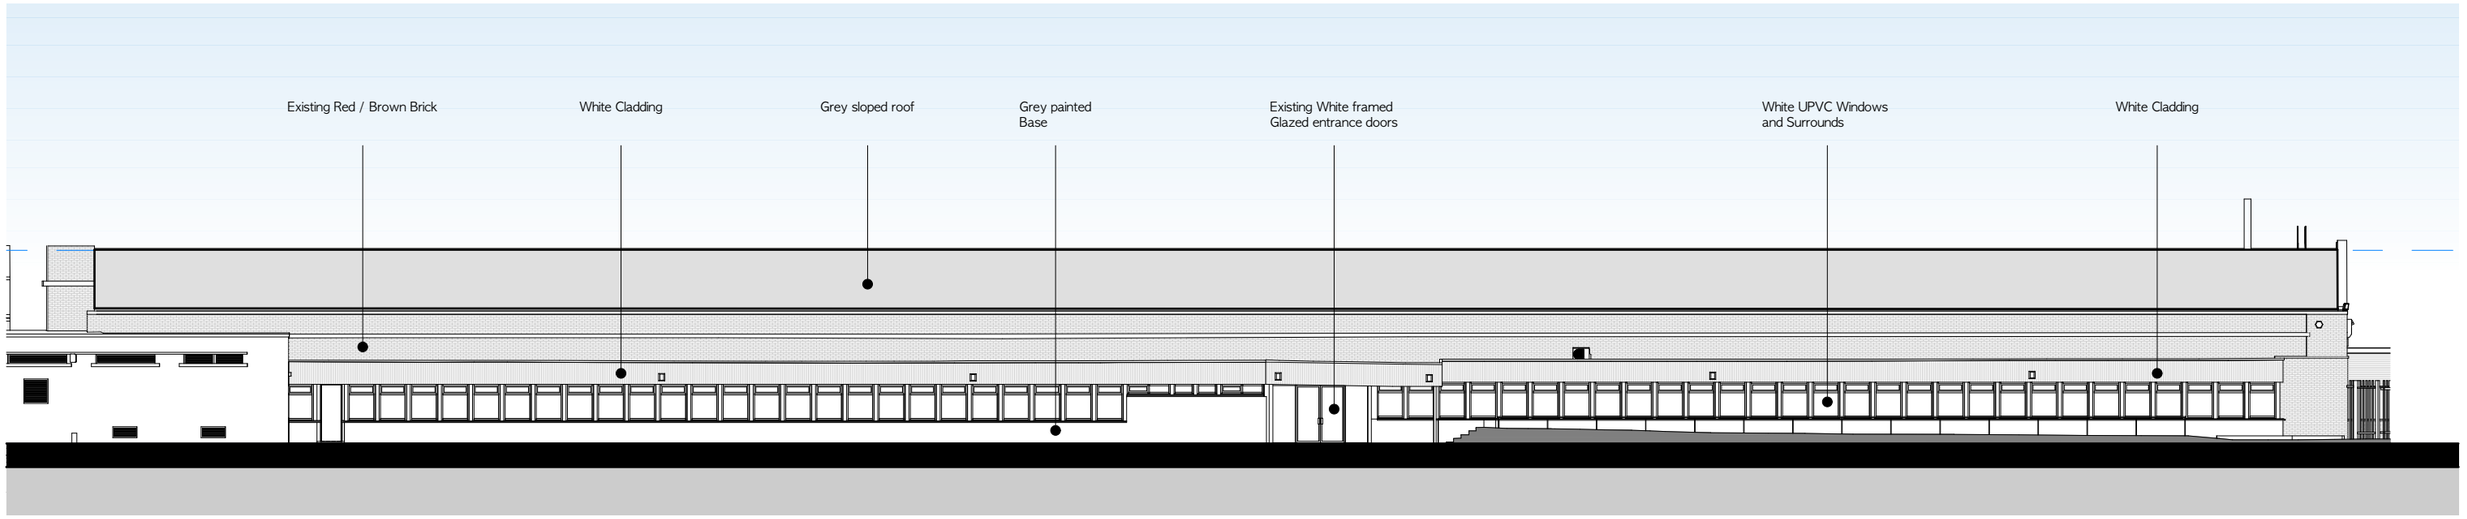



Existing South (Front) Elevation

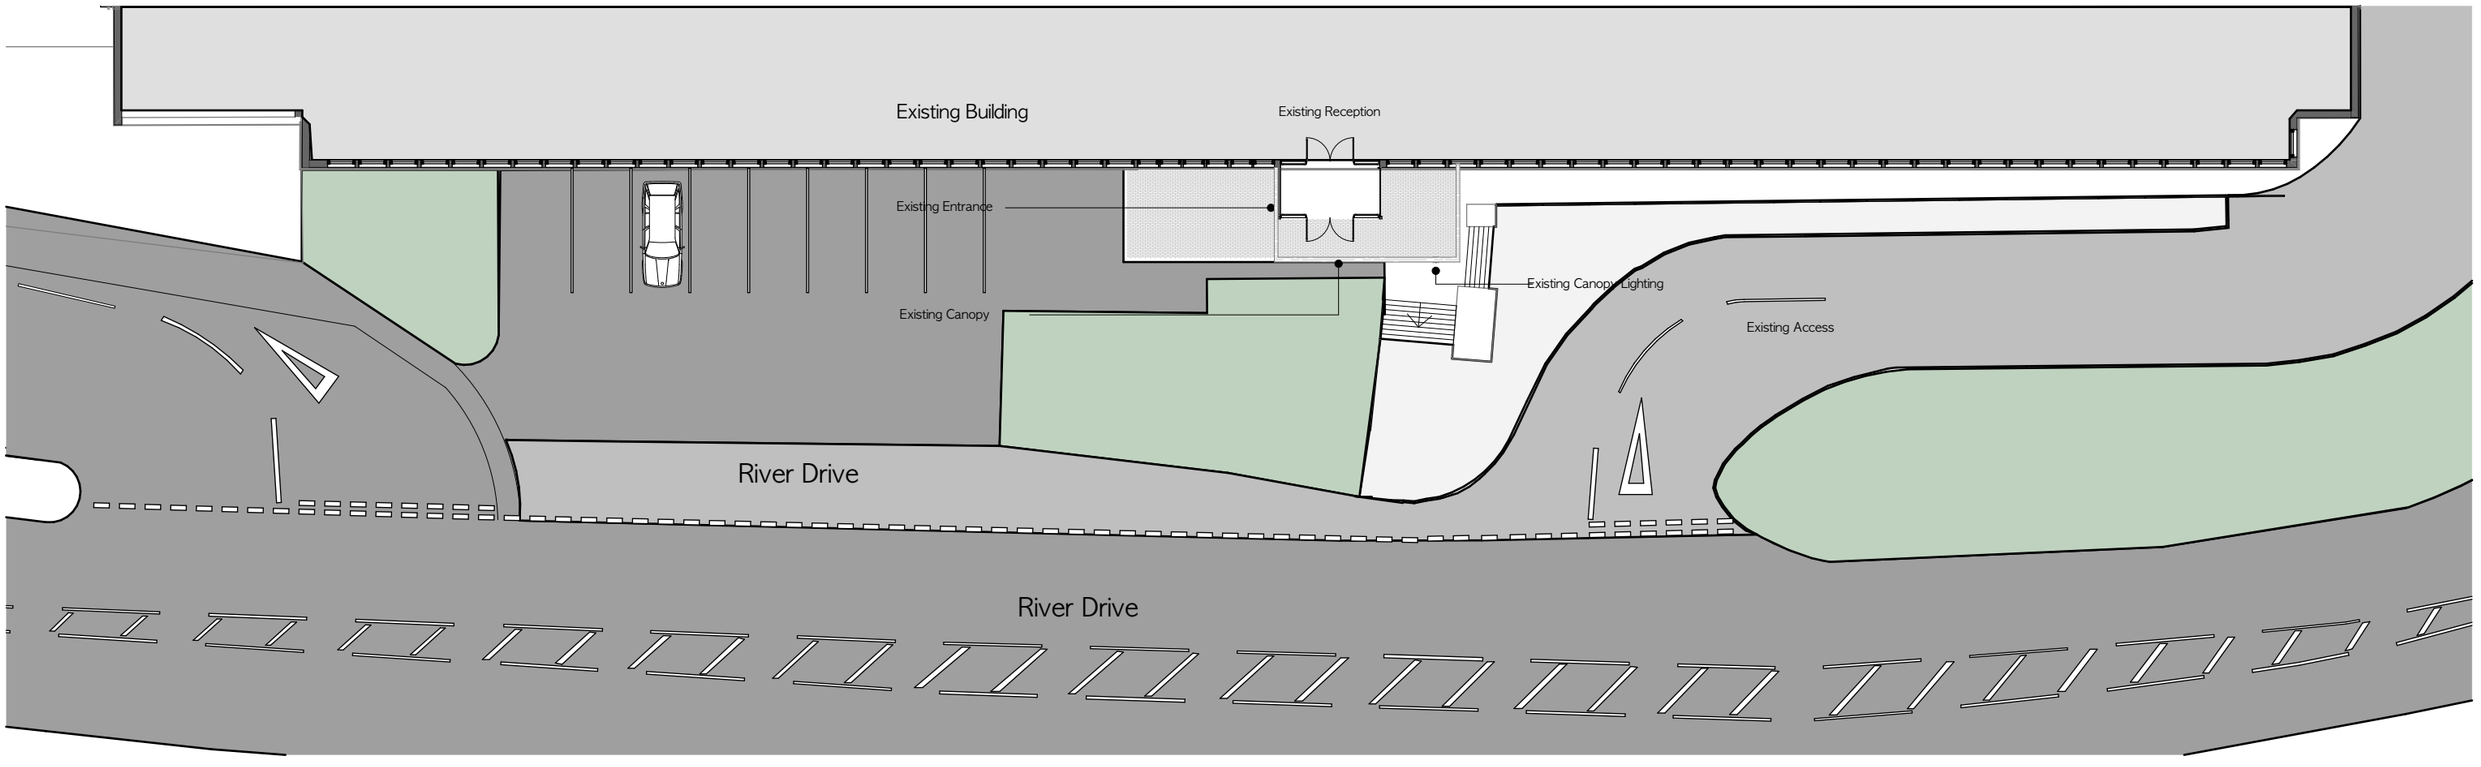

Existing Plan

0 7 14 21m

Key

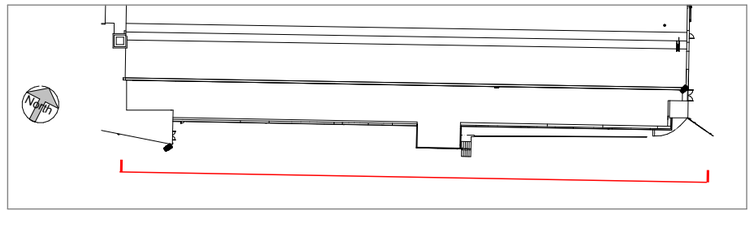

UKDOCKS MARINE SERVICES

Rev	Description	Date	DB	CB

Existing Plan and Elevation

PROJECT	JOB NO
UK Docks South Shields	25.142
SCALE	**DATE**
1:125, 1:250@A3	Jan 2026
DRAWN BY/CHECKED BY	**REVISION**
SR / MW	
DWG#	
#Pln-HGP-XX-XX-D-A-25.142.100	

hgp

© HGP Architects Ltd.
Furzehall Farm, Wickham Road
Fareham, Hampshire, PO16 7JH
01329 283 225
email@hgp-architects.co.uk
hgp-architects.co.uk