
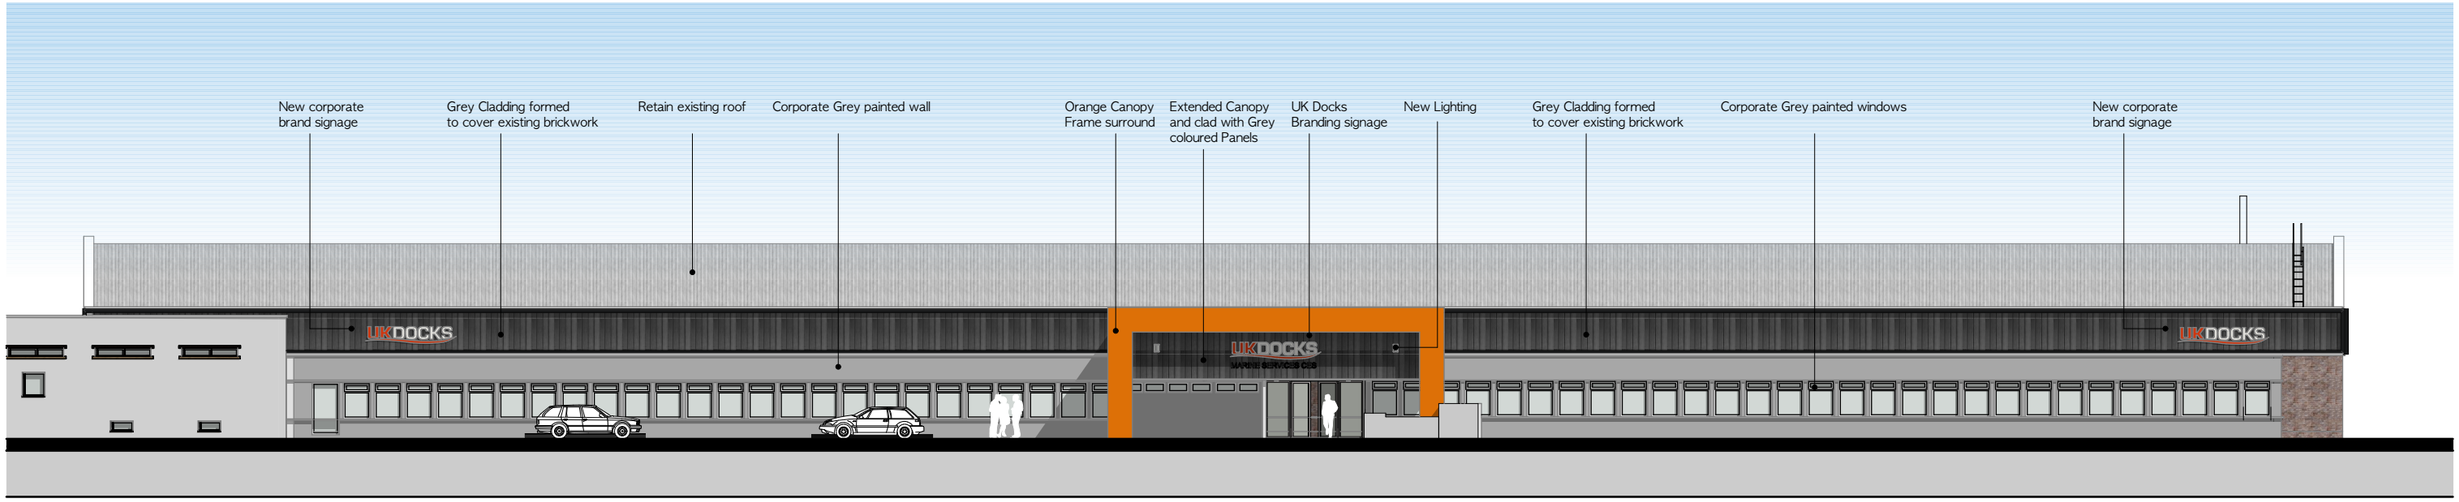



Proposed South (Front) Elevation

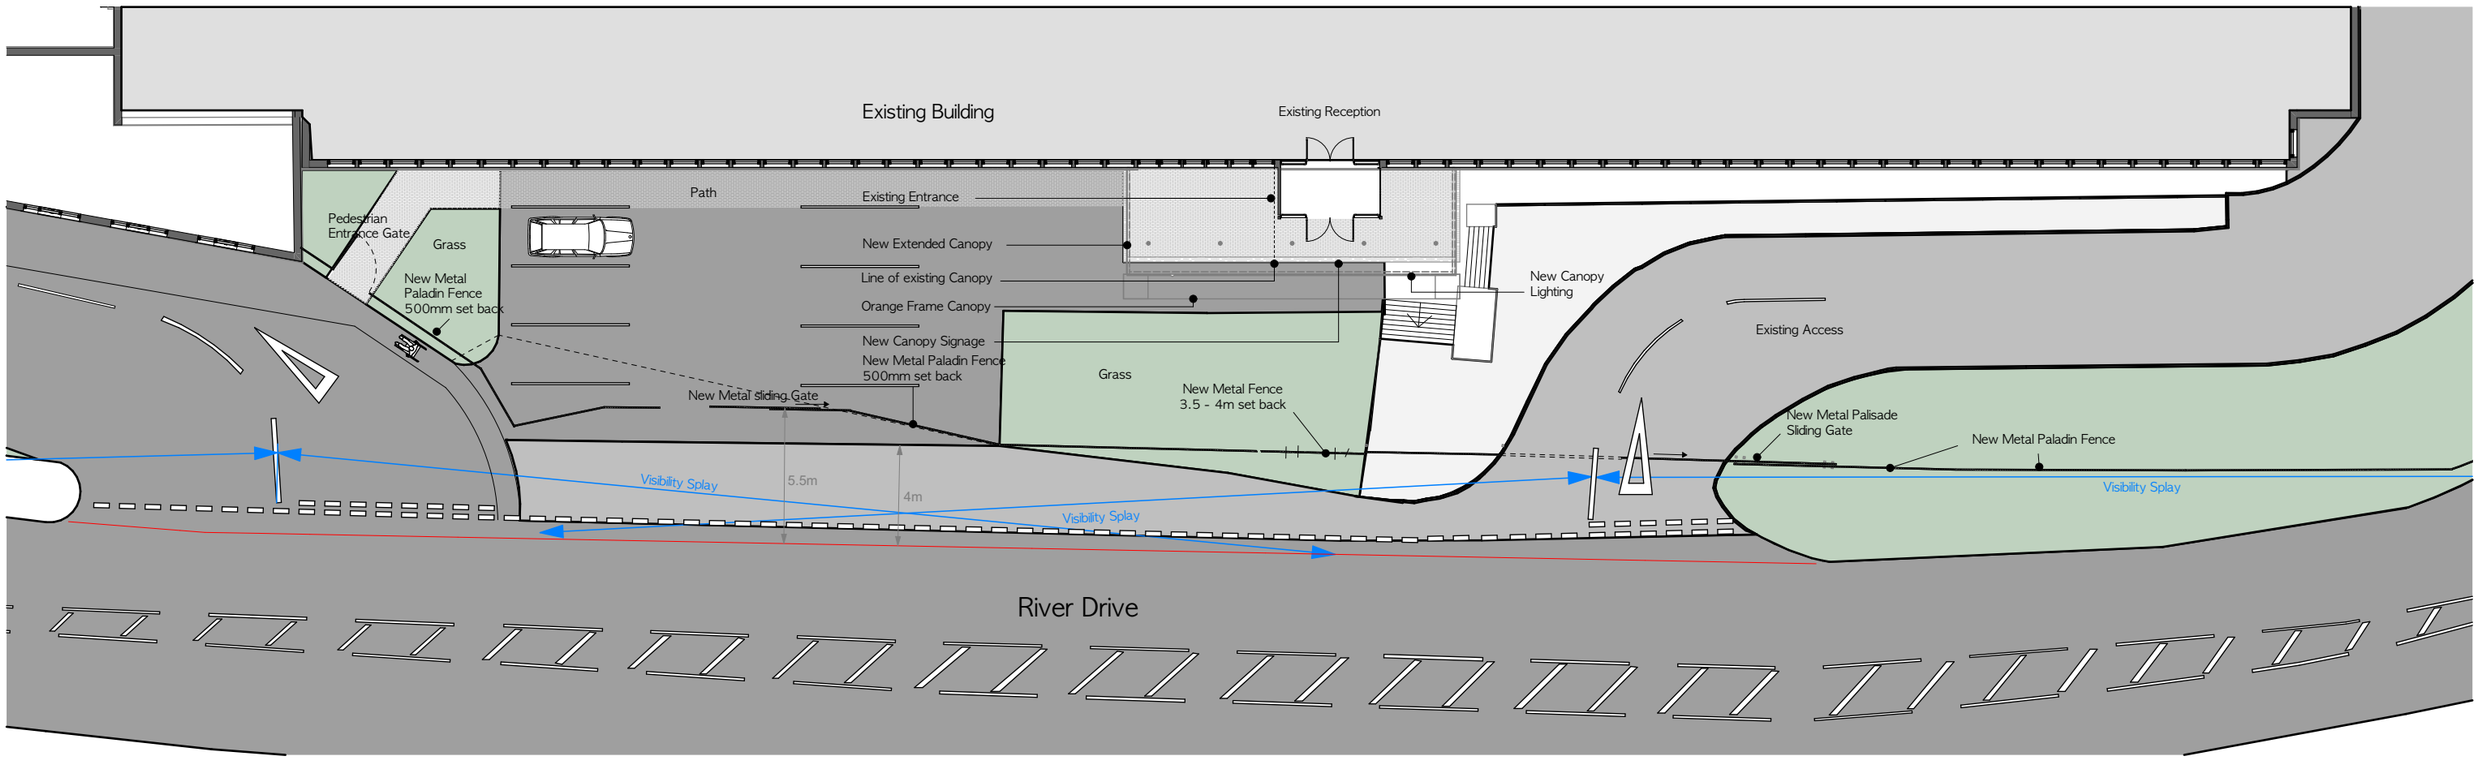

Proposed Layout

0 7 14 21m

Key

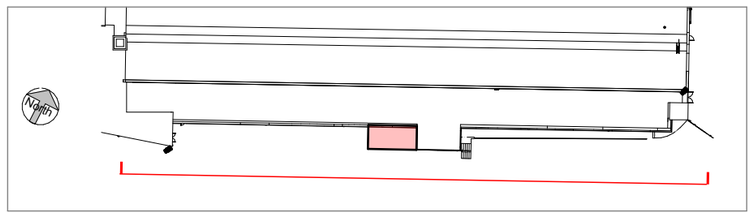

UKDOCKS MARINE SERVICES

Rev	Description	Date	DB	CB
D	Gate adjusted to 5.5m set back	5/8/26	SR	MW
C	Visibility Splay adjusted following highways comments	16/7/26	SR	MW
B	Road markings added and handed gate	24/6/26	SR	MW
A	Updated visibility splay and fence location	15/6/26	SR	MW

Proposed Plan and Elevation

PROJECT	**JOB NO**
UK Docks South Shields	25.142
SCALE	**DATE**
1:250@A3	Jan 2026
DRAWN BY/CHECKED BY	**REVISION**
SR / MW	D
DWG#	
#Pln-HGP-XX-XX-D-A-25.142.101	

hgp

© HGP Architects Ltd.
Furzehall Farm, Wickham Road
Fareham, Hampshire, PO16 7JH
01329 283 225
email@hgp-architects.co.uk
hgp-architects.co.uk