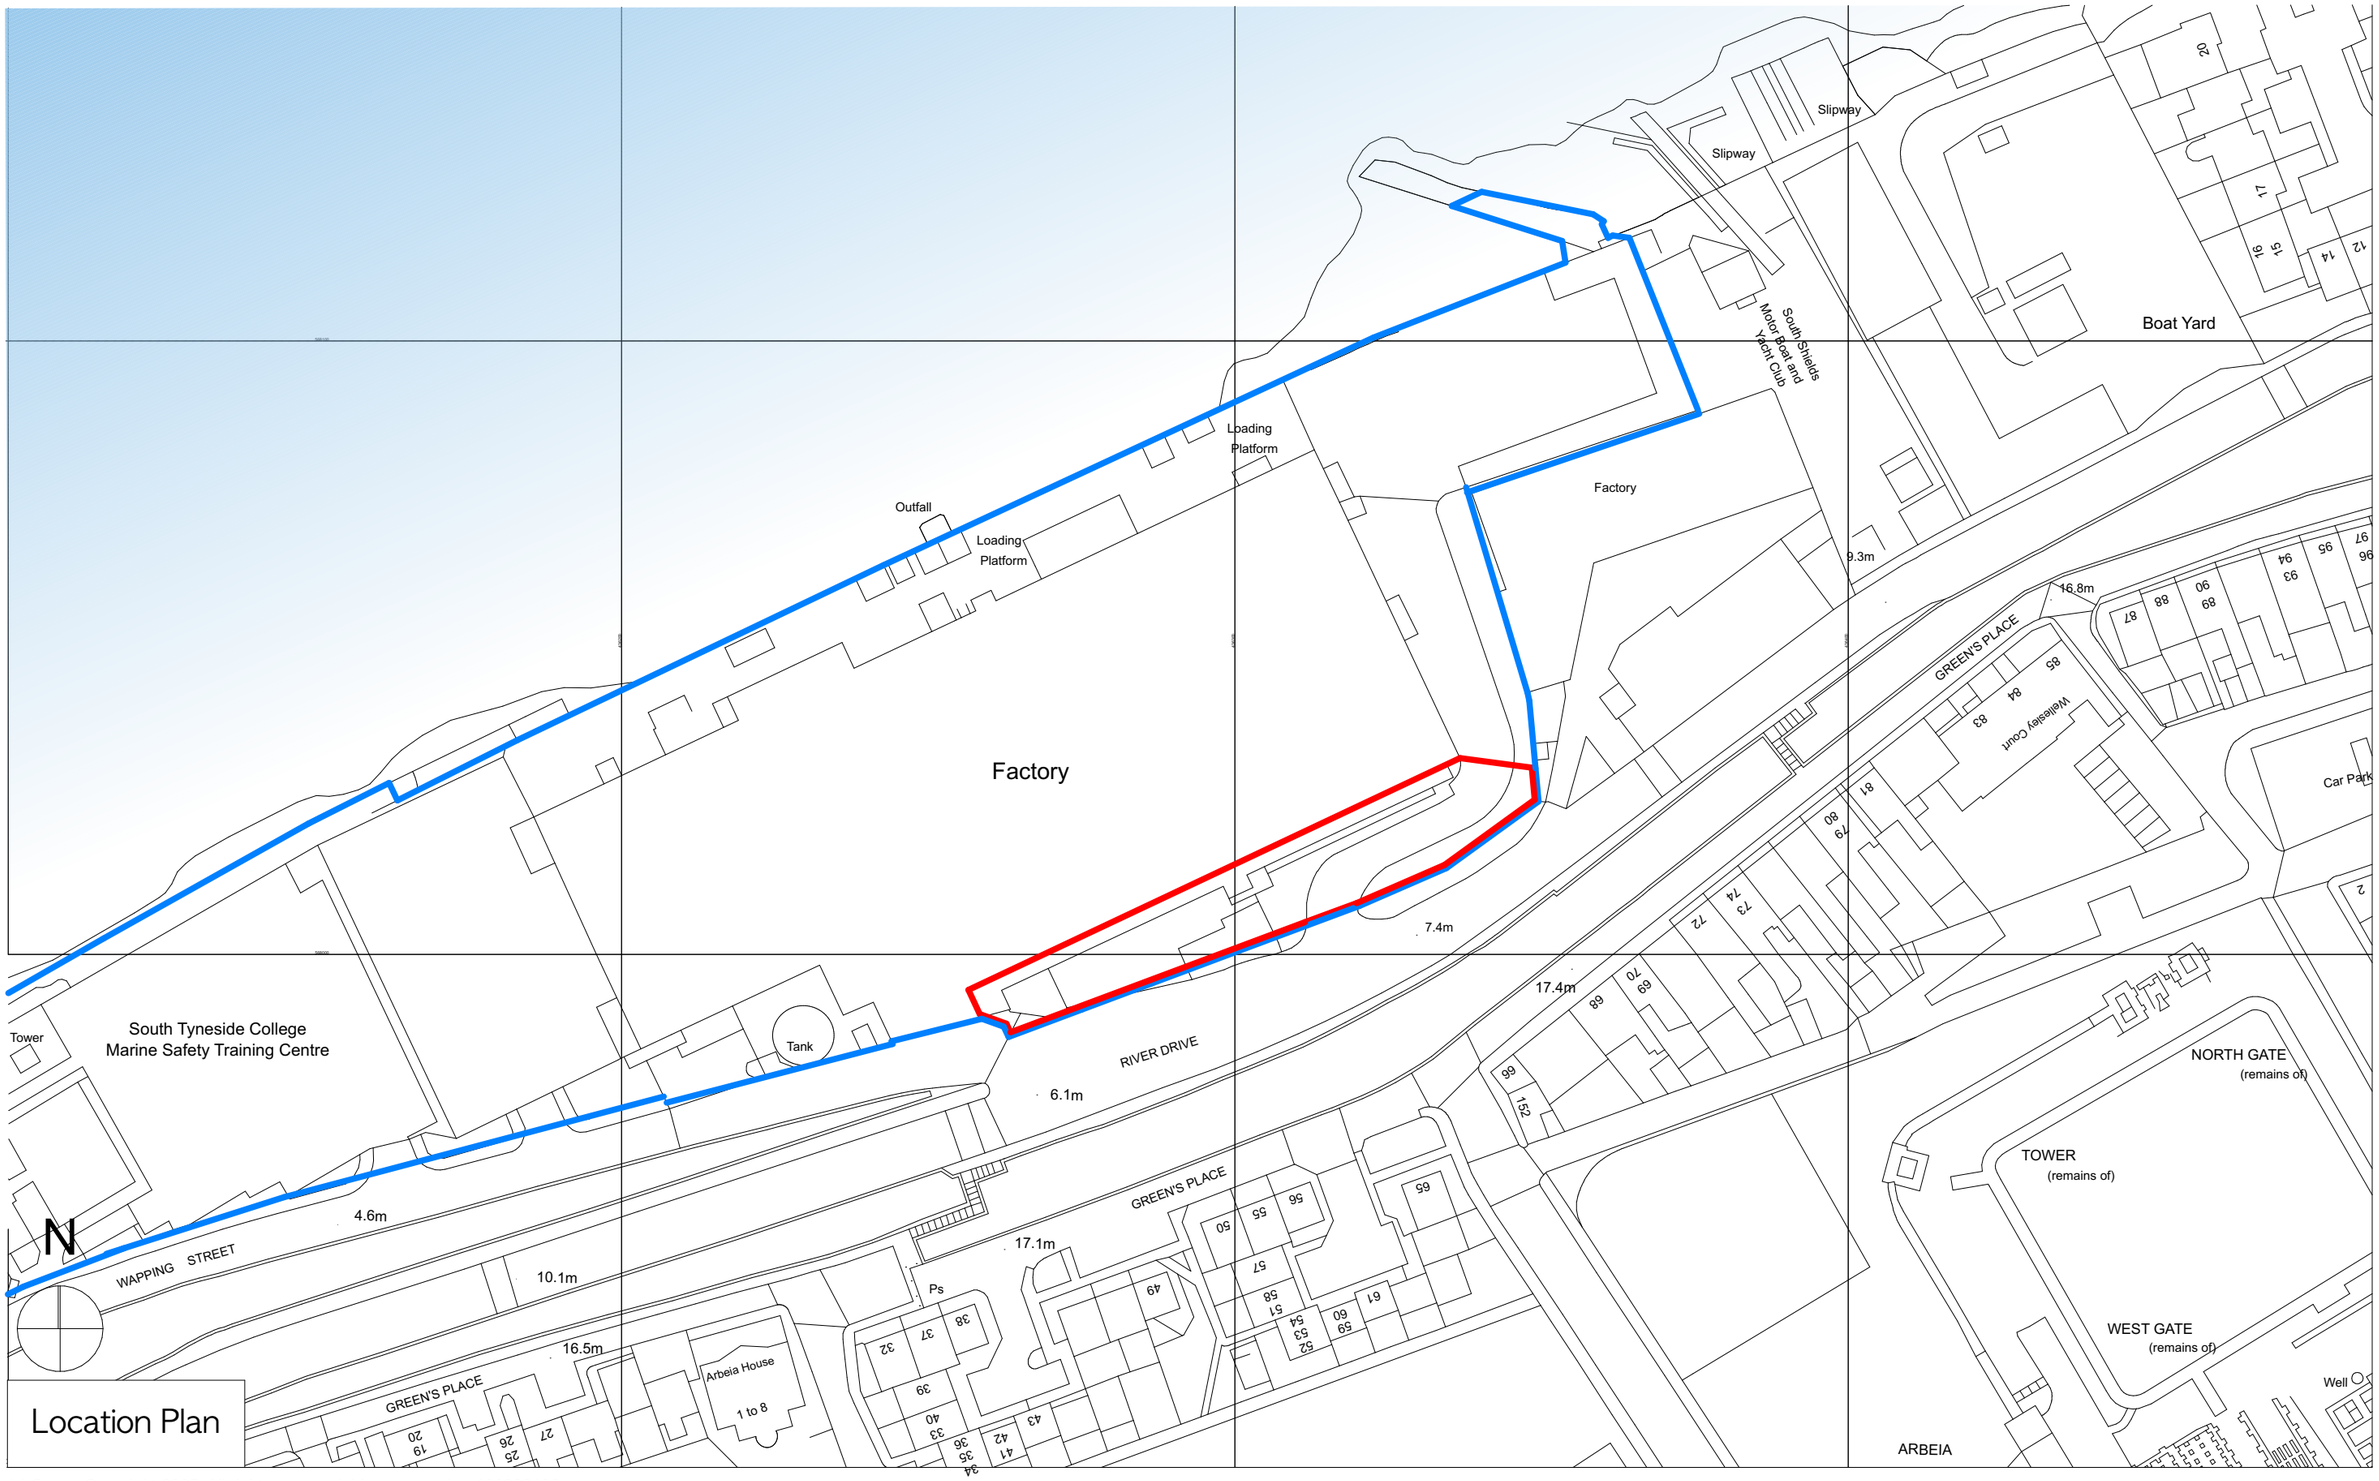


Location Plan

(c) Crown Copyright 2025. All rights reserved. Licence number 100022432

0 25 50 75

Drawing Key:

- Site Boundary
- Ownership Boundary

UKDOCKS MARINE SERVICES

Rev	Description	Date	DB	CB

Location Plan

PROJECT	JOB NO
UK Docks South Shields	25.142
SCALE	**DATE**
1:1000@A3	Jan 2026
DRAWN BY/CHECKED BY	**REVISION**
SR / MW	
DWG#	
#Pln-HGP-XX-XX-D-A-25.142.001	

hgp

© HGP Architects Ltd.
Furzehall Farm, Wickham Road
Fareham, Hampshire, PO16 7JH

01329 283 225
email@hgp-architects.co.uk
hgp-architects.co.uk