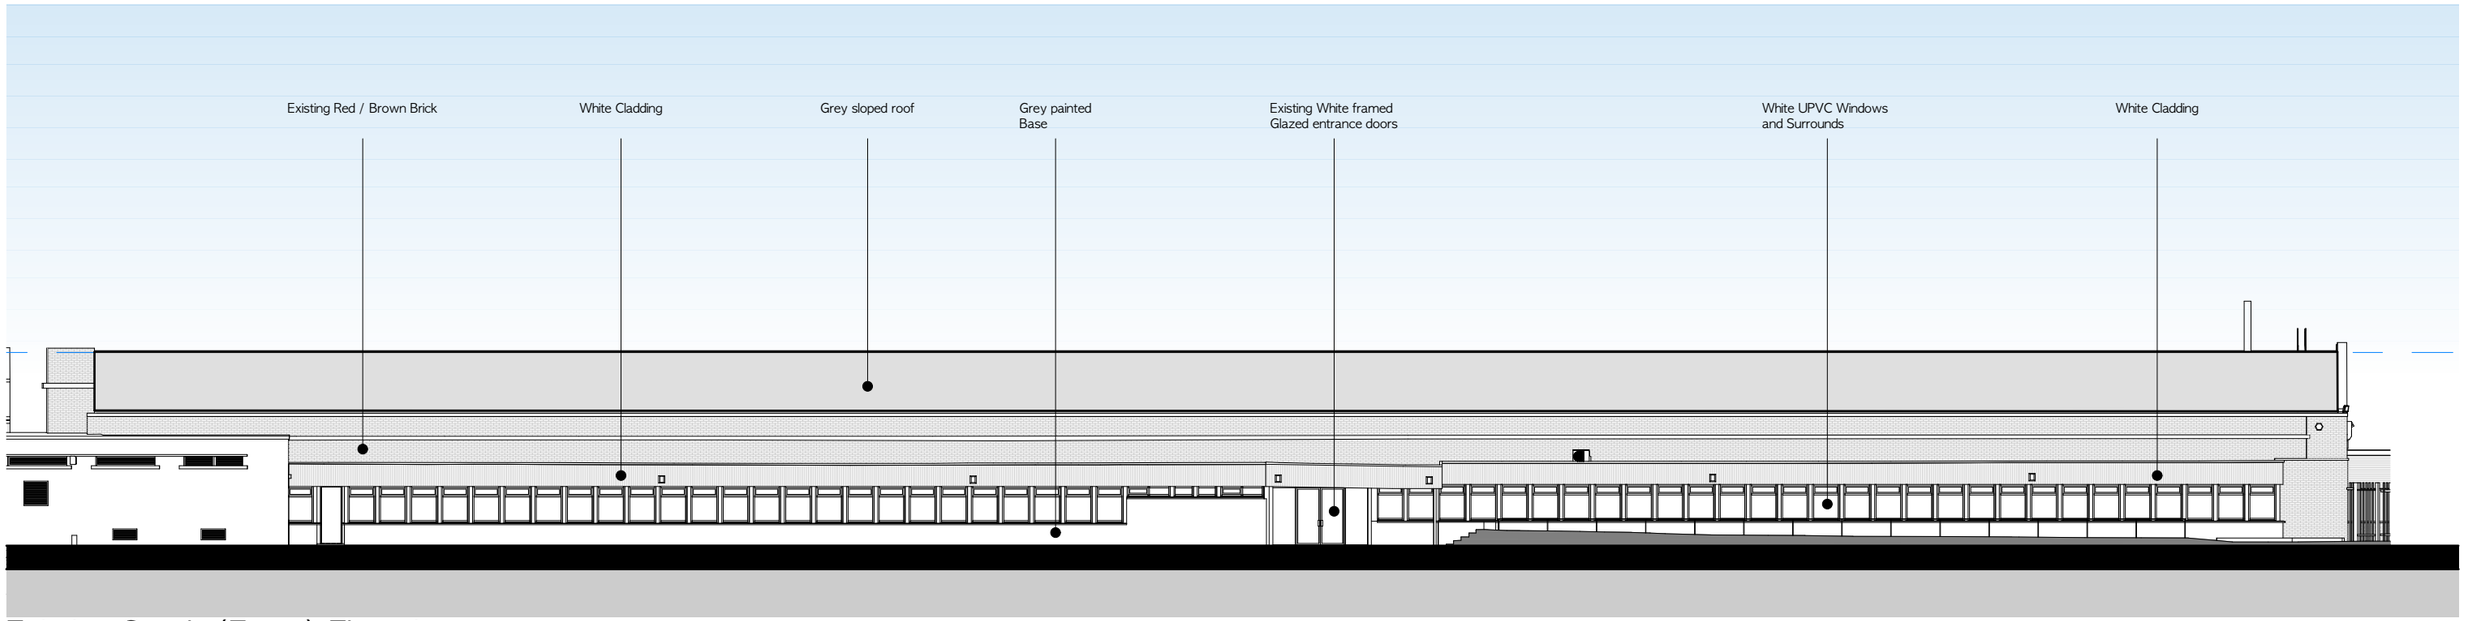
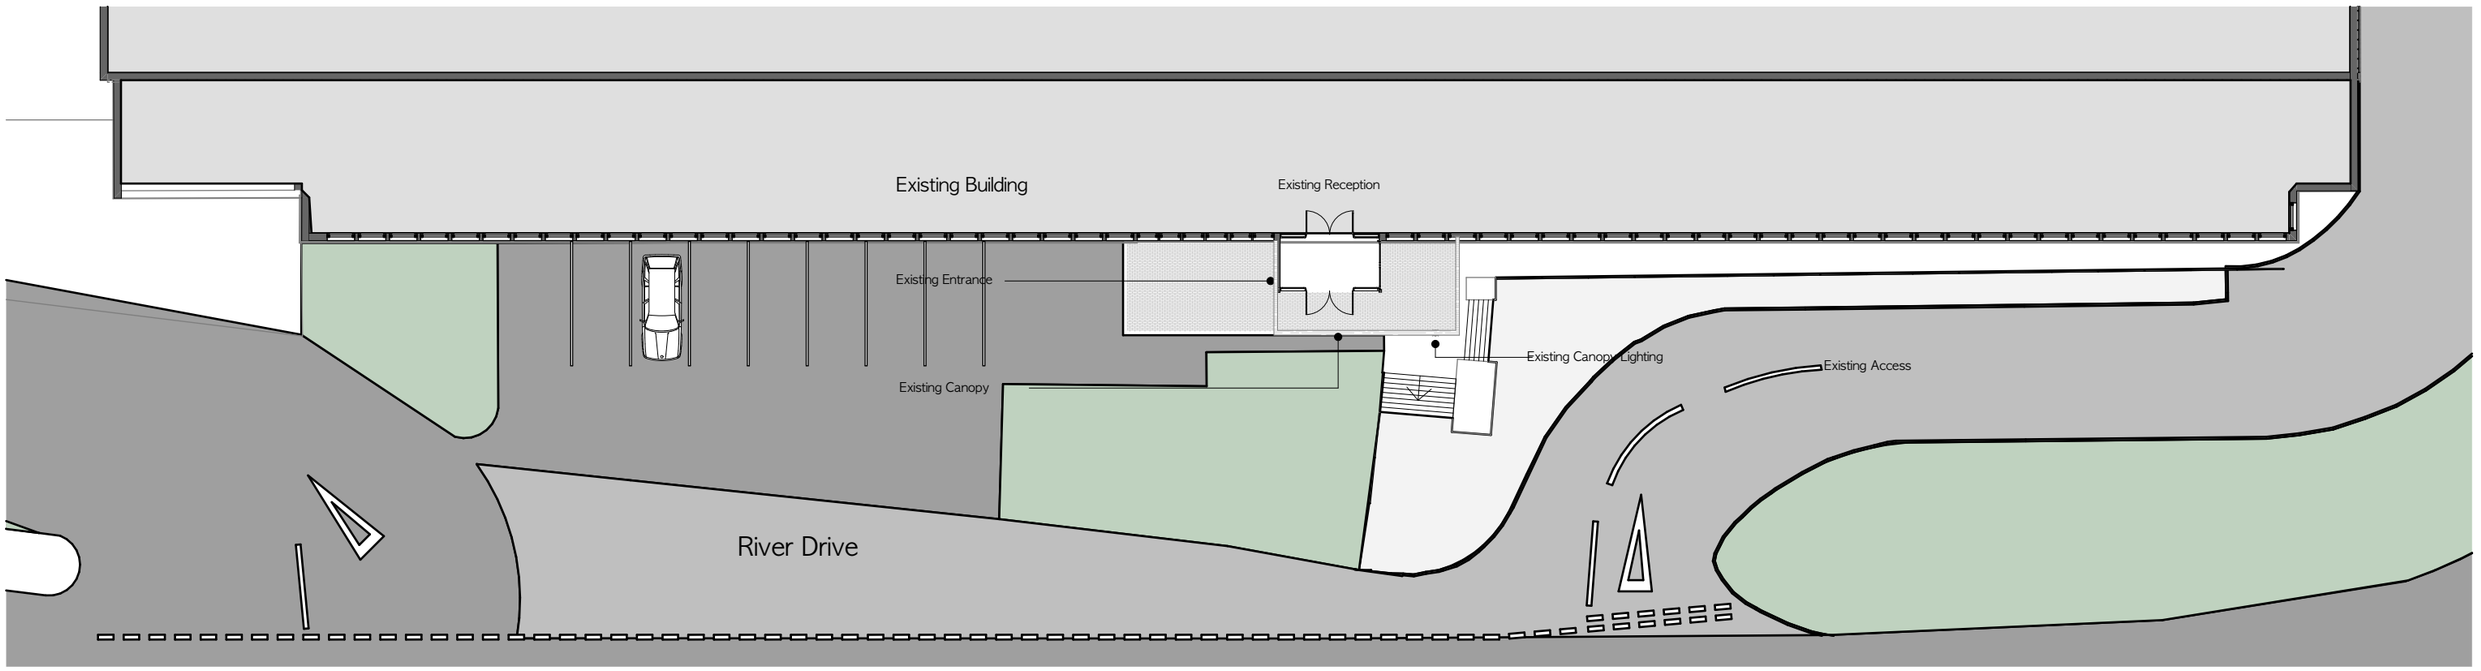


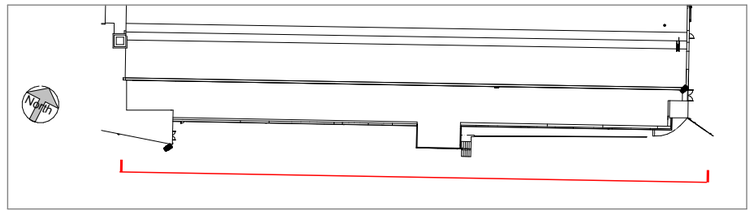

Existing South (Front) Elevation




Existing Plan

0 7 14 21m

Key




UKDOCKS
MARINE SERVICES

| Rev | Description | Date | DB | CB |
|---|---|---|---|---|

# Existing Plan and Elevation

| PROJECT | JOB NO |
|---|---|
| UK Docks South Shields | 25.142 |
| **SCALE** | **DATE** |
| 1:125, 1:250@A3 | Jan 2026 |
| **DRAWN BY/CHECKED BY** | **REVISION** |
| SR / MW | |
| **DWG#** | |
| #Pln-HGP-XX-XX-D-A-25.142.100 | |

hgp

© HGP Architects Ltd.
Furzehall Farm, Wickham Road
Fareham, Hampshire, PO16 7JH
01329 283 225
email@hgp-architects.co.uk
hgp-architects.co.uk