



Proposed Street Scene - E-E

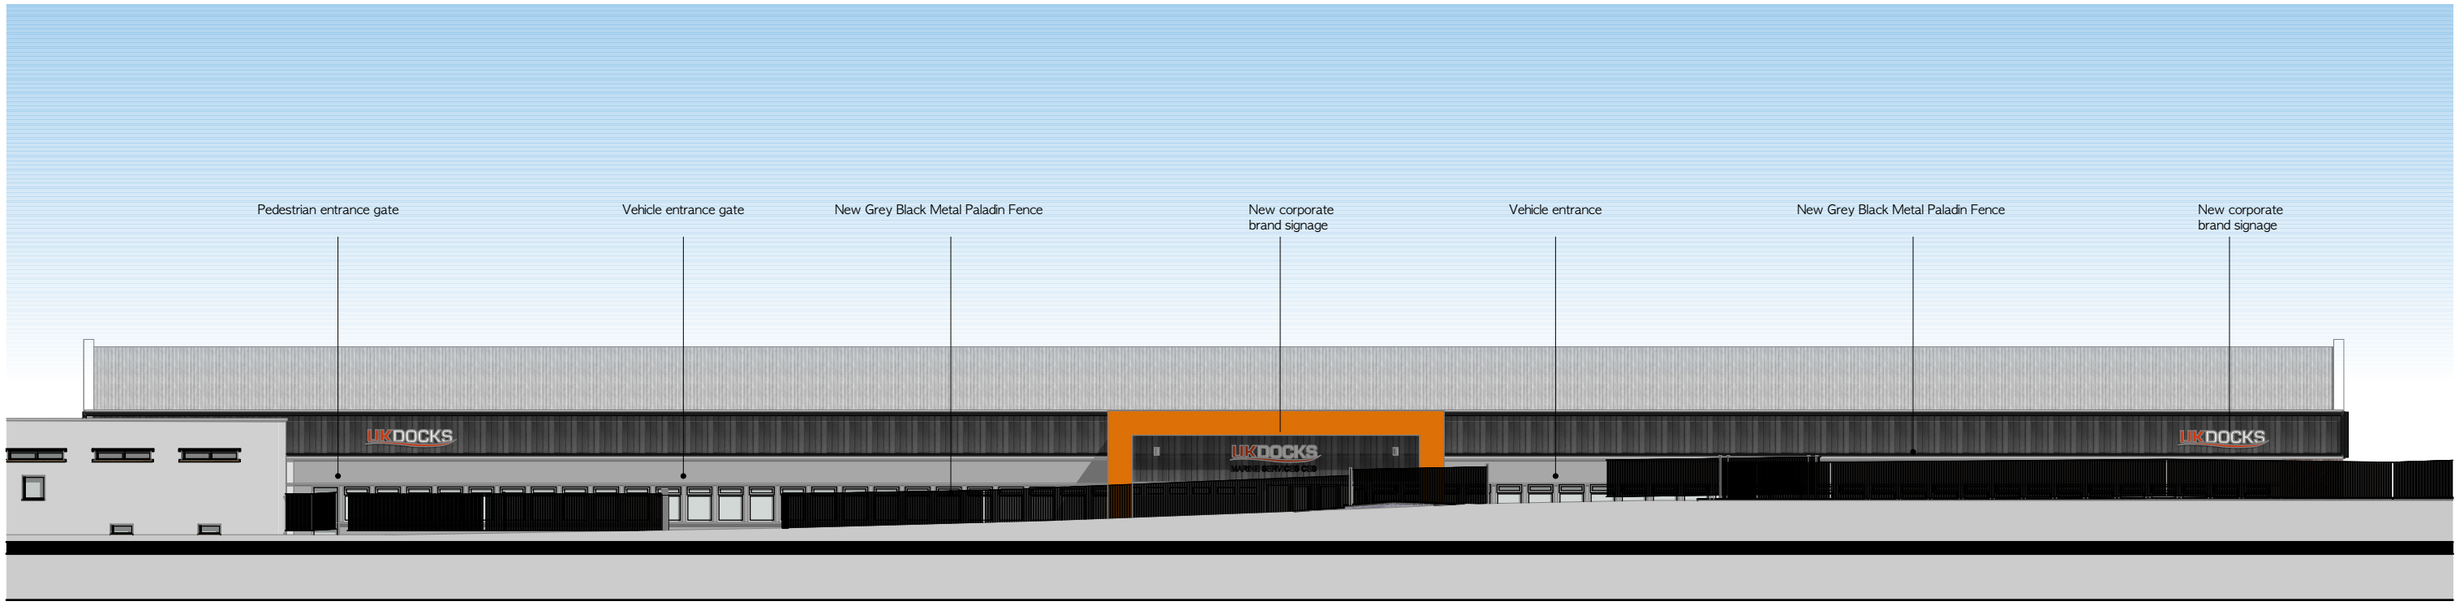


Paladin Fence at 1700mm High

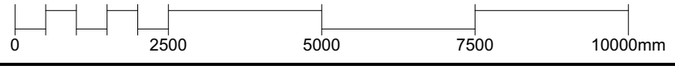



Paladin Fence or similar to match UK Docks office compound

Key

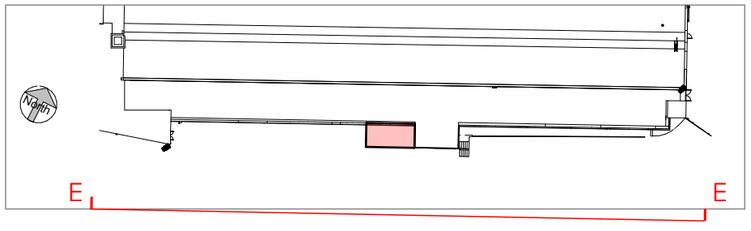

UKDOCKS MARINE SERVICES

Rev	Description	Date	DB	CB

Proposed Street Scene

PROJECT	**JOB NO**
UK Docks South Shields	25.142
SCALE	**DATE**
1:250, 1:3.94, 1:1@A3	Jan 2026
DRAWN BY/CHECKED BY	**REVISION**
SR / MW	
DWG#	
#Pln-HGP-XX-XX-D-A-25.142.104	

hgp

© HGP Architects Ltd.
Furzehall Farm, Wickham Road
Fareham, Hampshire, PO16 7JH
01329 283 225
email@hgp-architects.co.uk
hgp-architects.co.uk