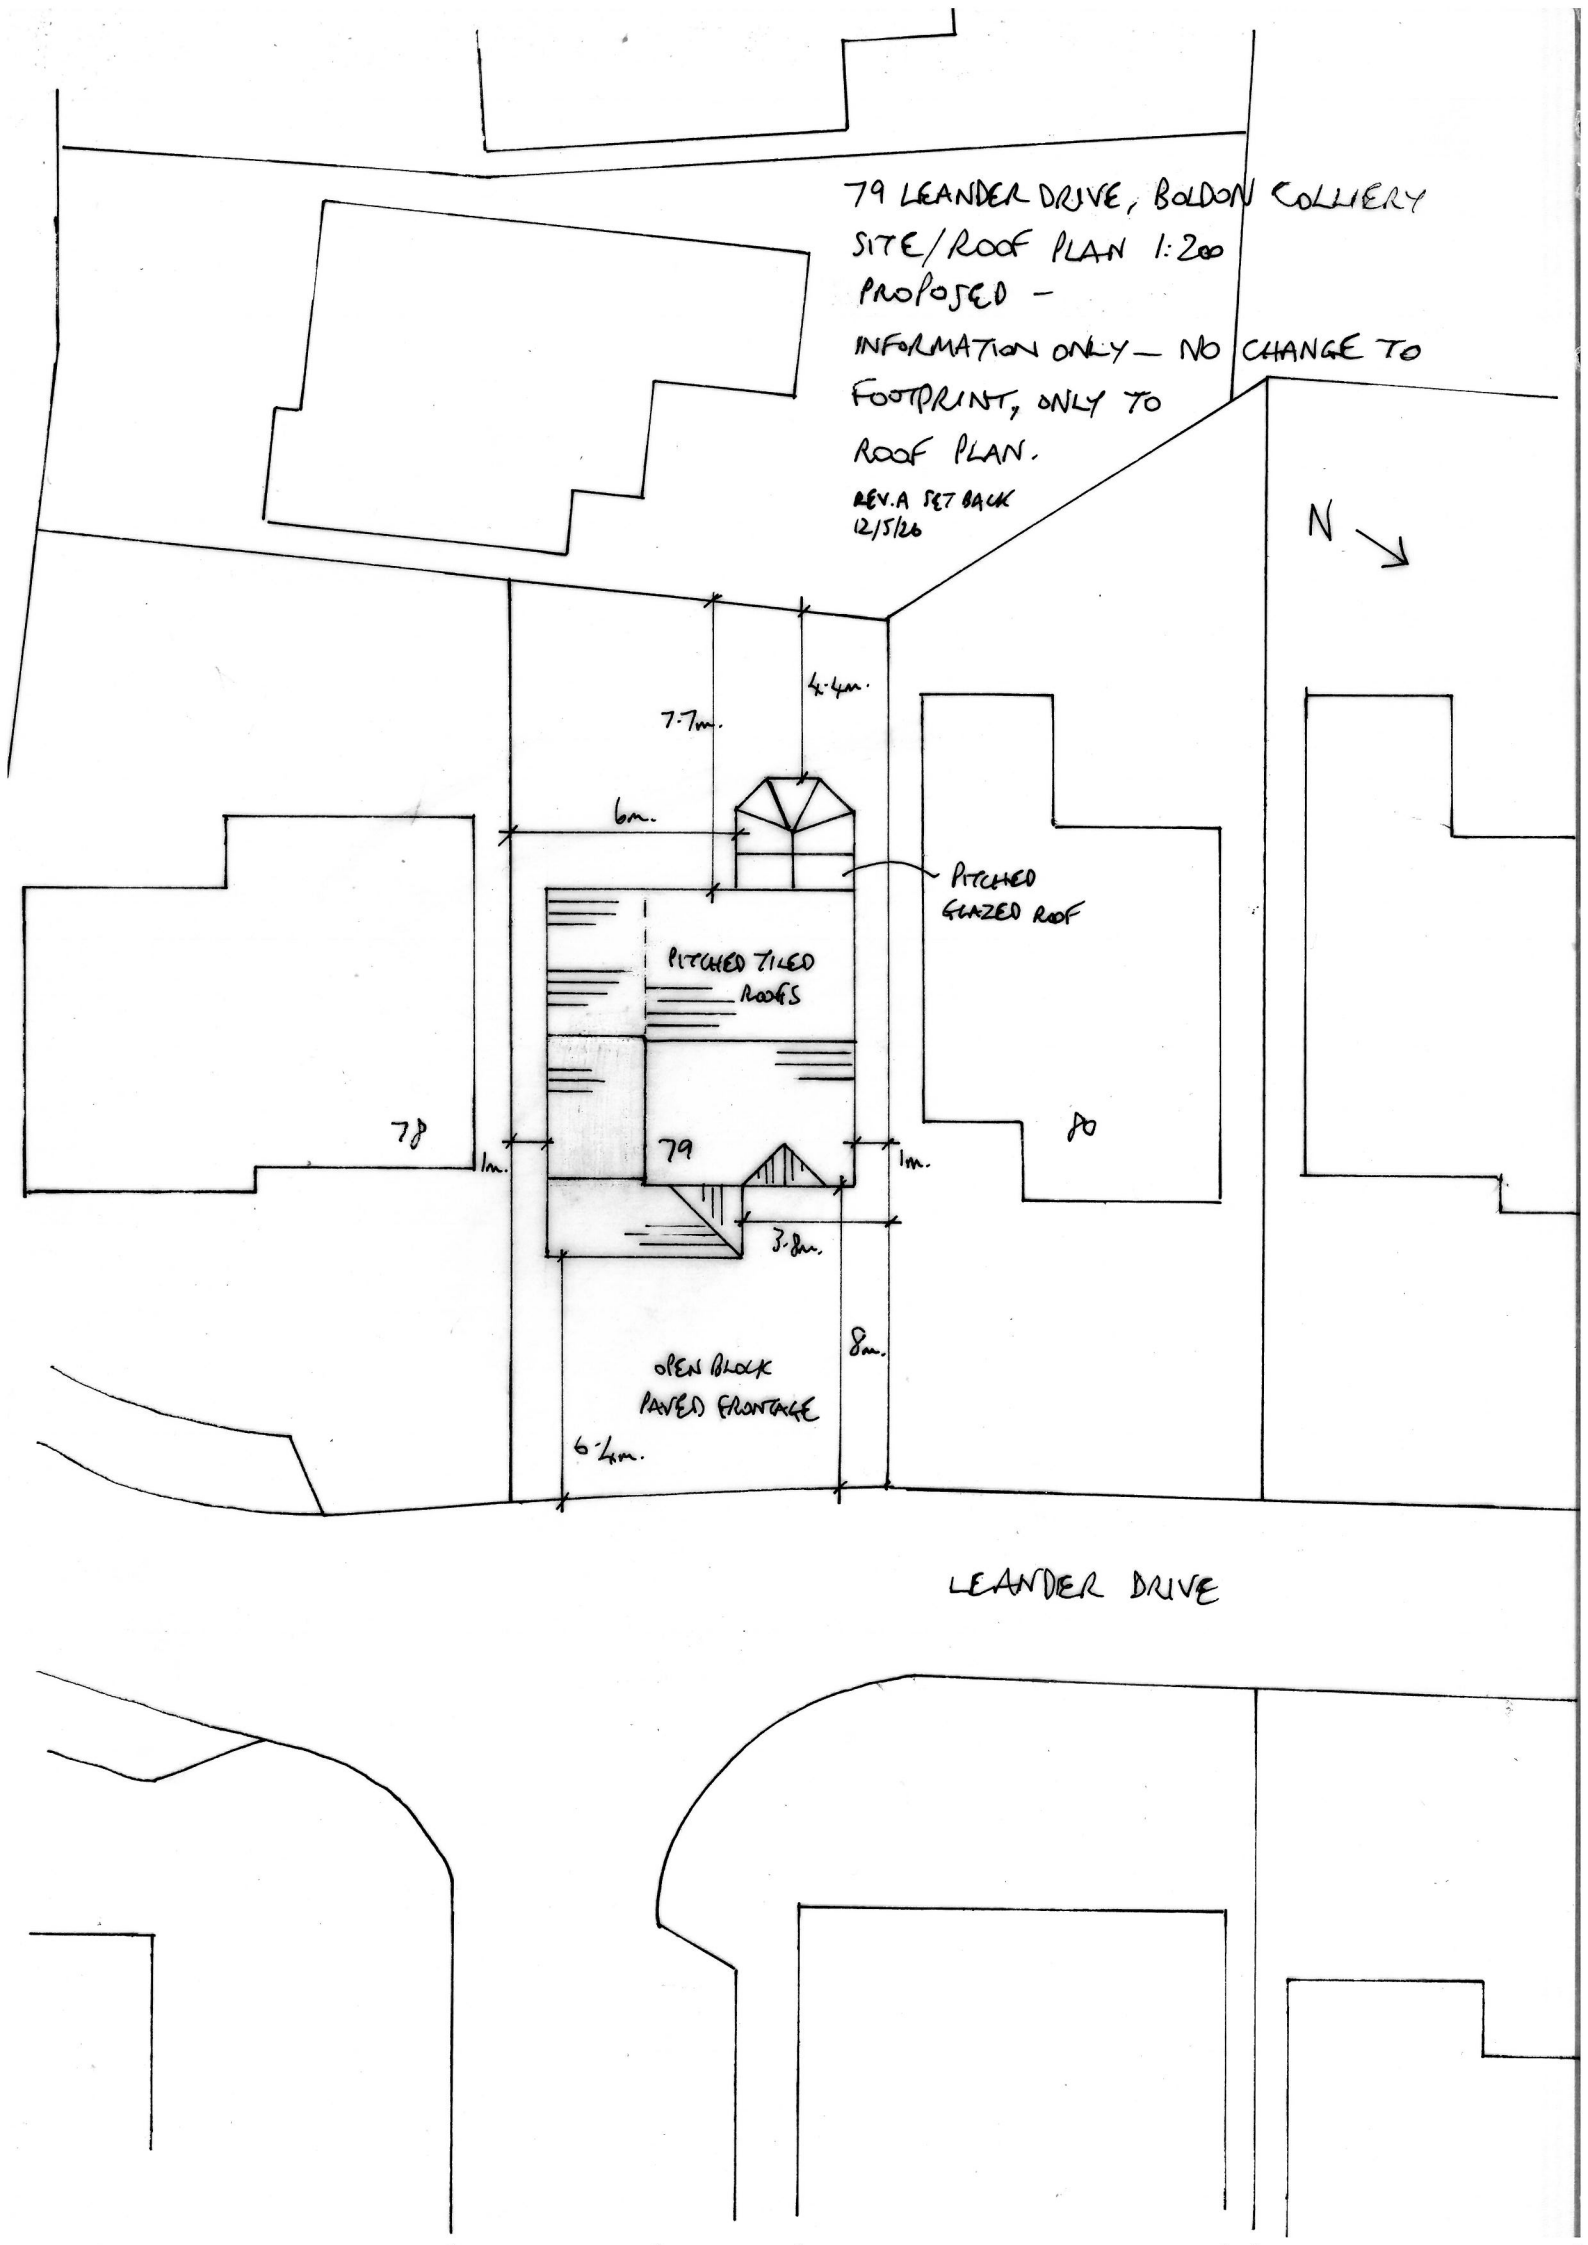

79 LEANDER DRIVE, BOLDON COLLIERY
SITE/ROOF PLAN 1:200
PROPOSED -
INFORMATION ONLY — NO CHANGE TO FOOTPRINT, ONLY TO ROOF PLAN.
REV.A SET BACK 12/5/26
N
7·7m.
4·4m.
6m.
PITCHED GLAZED ROOF
PITCHED TILED ROOFS
78
79
80
1m.
1m.
3·8m.
8m.
OPEN BLOCK PAVED FRONTAGE
6·4m.
LEANDER DRIVE