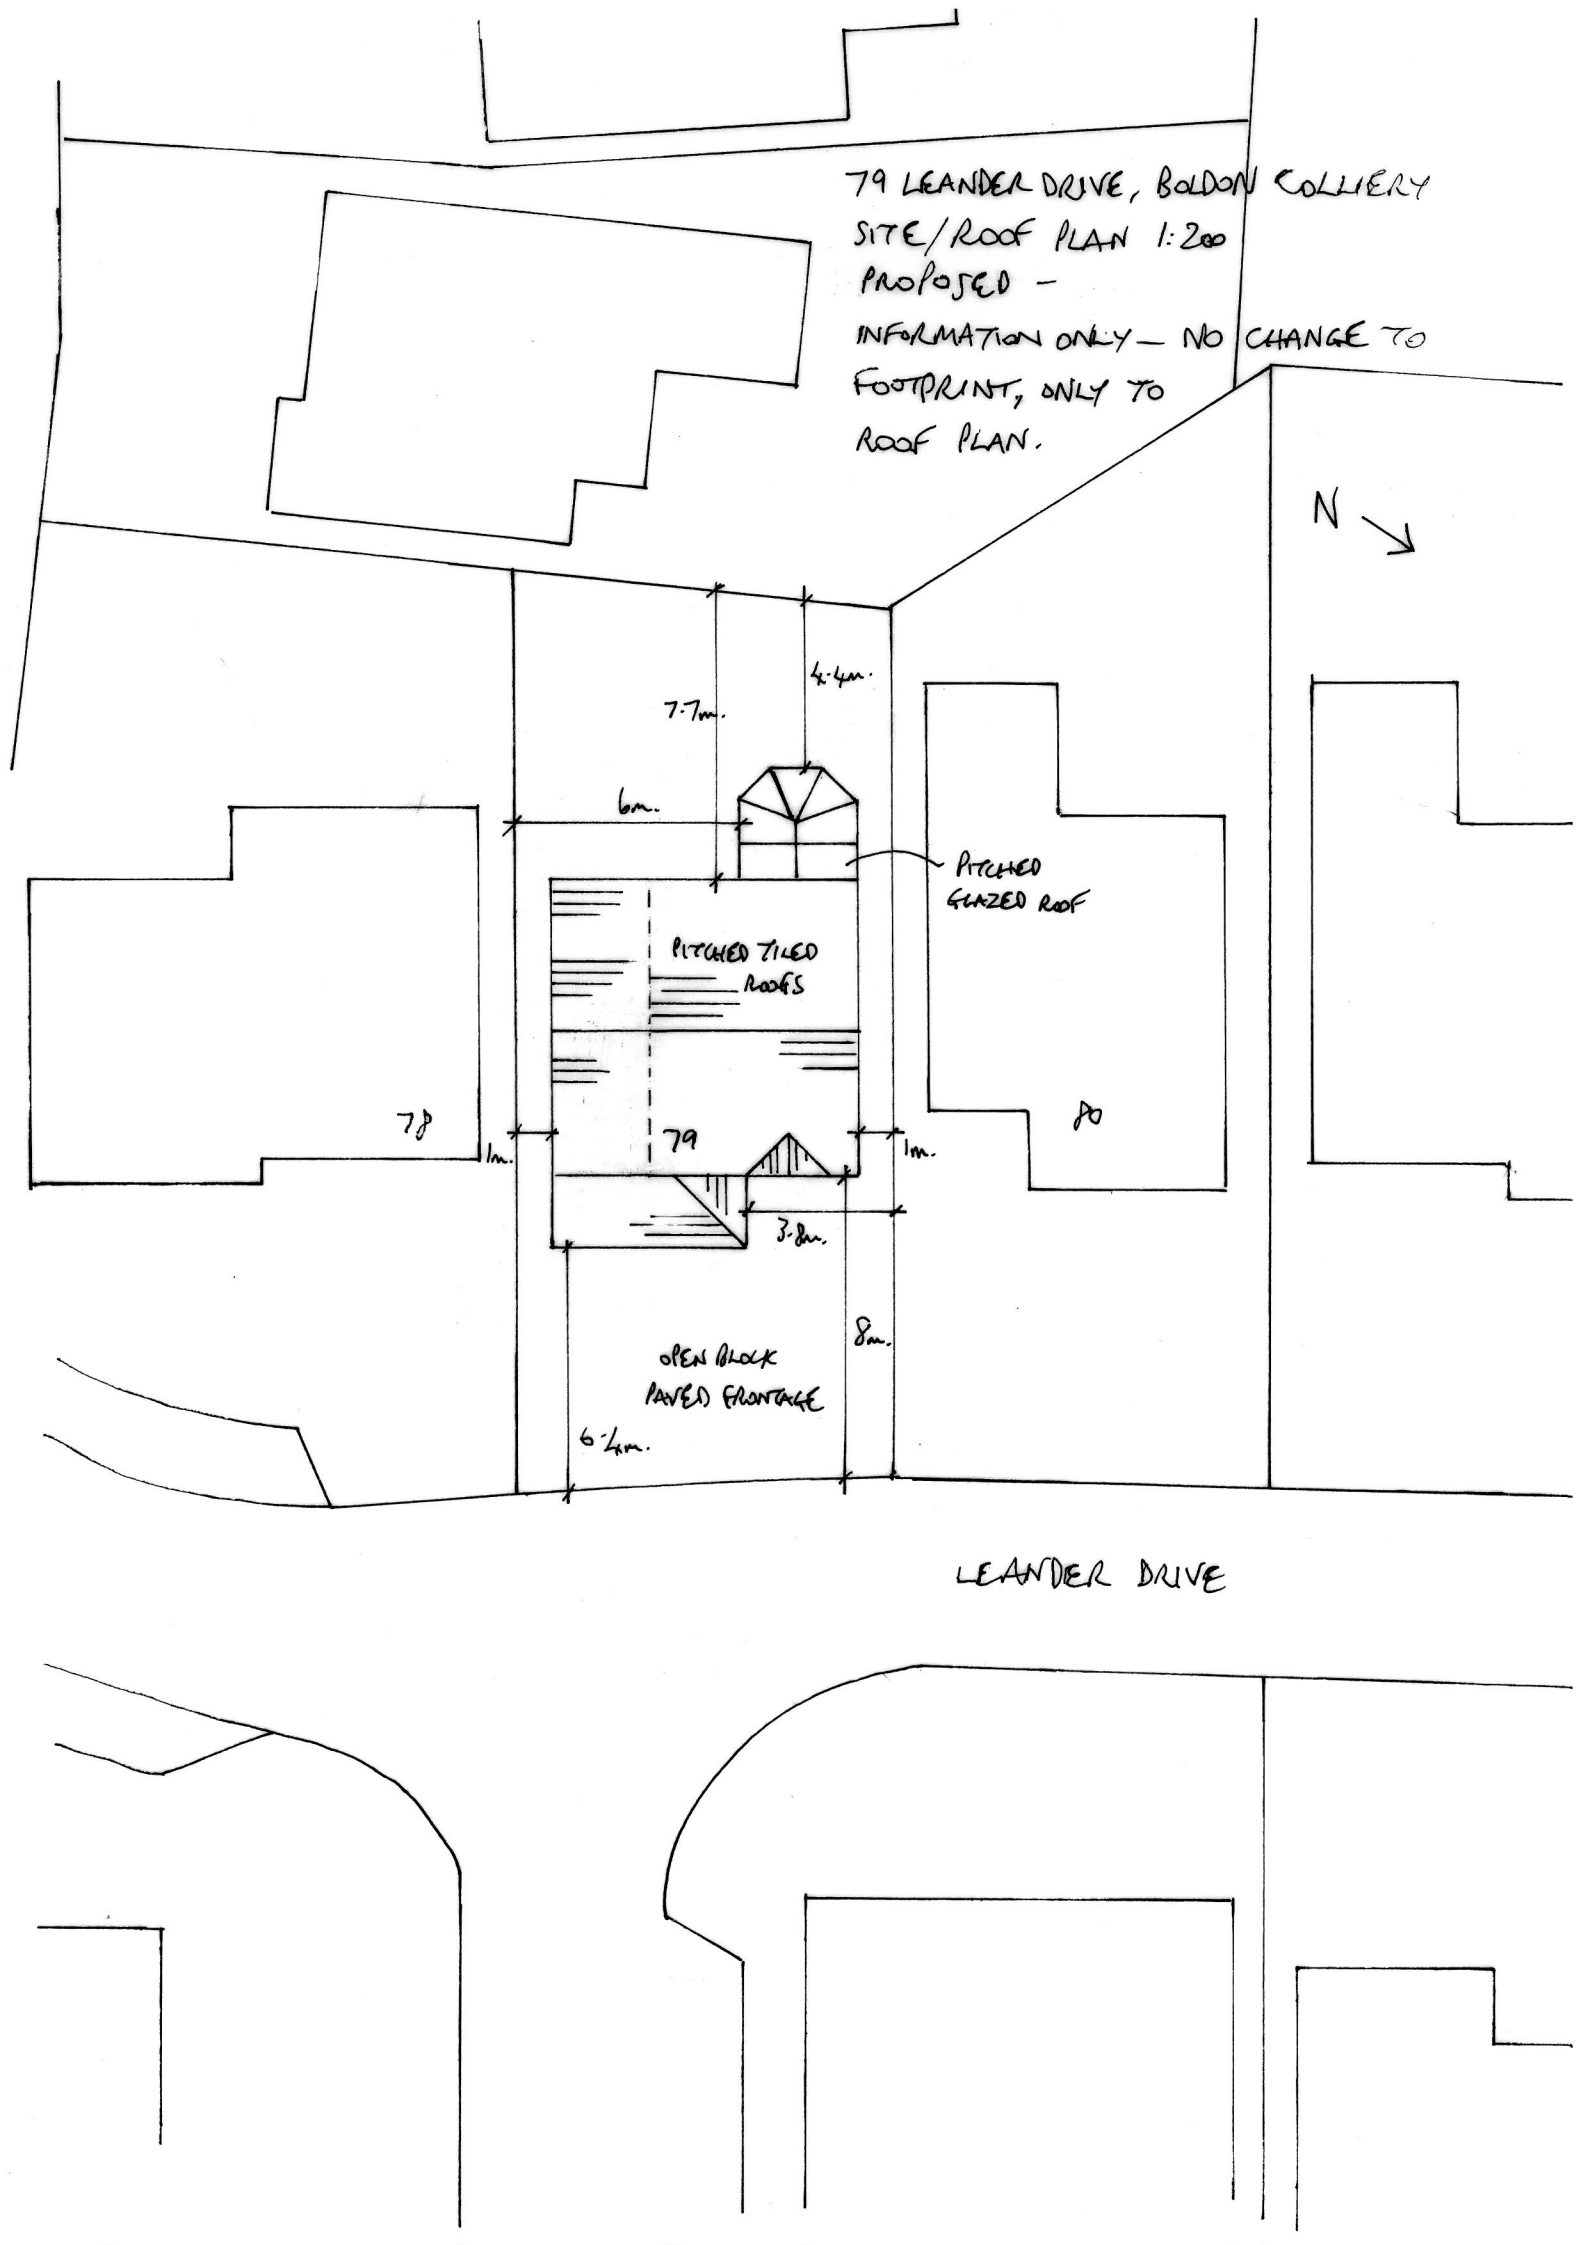

79 LEANDER DRIVE, BOLDON COLLIERY
SITE/ROOF PLAN 1:200
PROPOSED -
INFORMATION ONLY — NO CHANGE TO FOOTPRINT, ONLY TO ROOF PLAN.
N
7.7m.
4.4m.
6m.
PITCHED GLAZED ROOF
PITCHED TILED ROOFS
78
79
80
1m.
1m.
3.8m.
8m.
OPEN BLOCK PAVED FRONTAGE
6.4m.
LEANDER DRIVE