

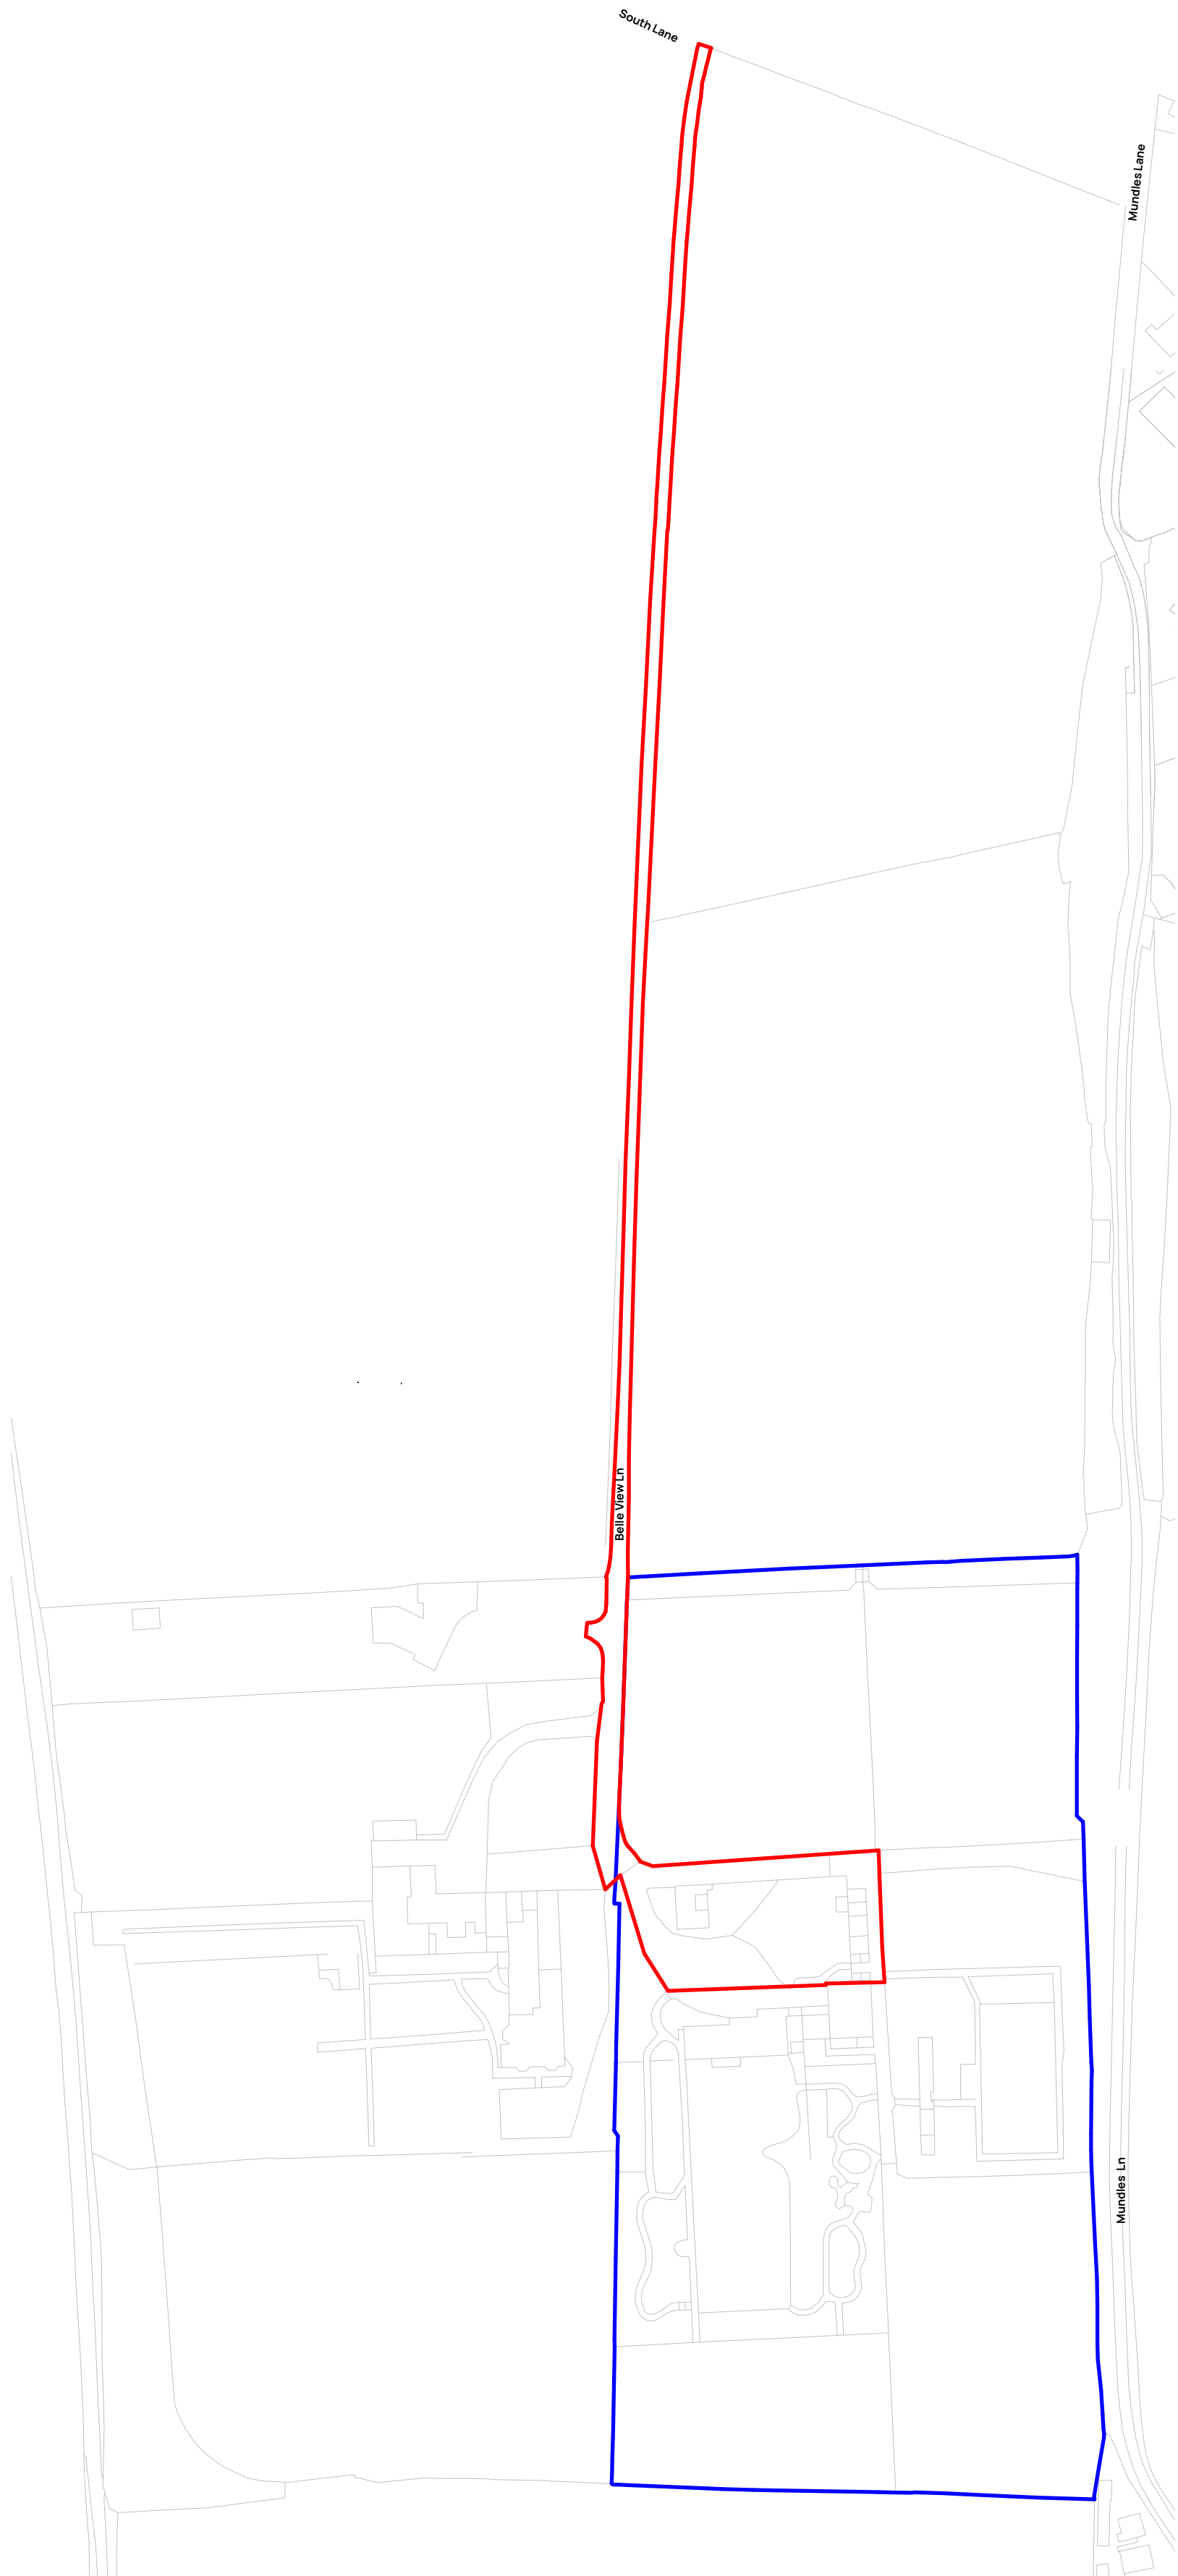


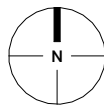

- Site Boundary
- Ownership Boundary

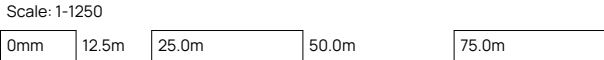

Revision	Date	Issued	Description
P1	02/04/26	NC	Planning Issue

Client and Project

OPM Developments Limited
South Lodge

Address

South Lodge
Belle Vue Lane,
East Boldon,
NE36 0AN

Drawing Title

Site Location Plan

Status / Stage	Scale @ A2	Drawn	Checked	Approved
S3	1:1250	NC	CM	CF

Drawing Number	Revision
1632-BDN-XX-XX-DR-A-(90)3001	P1

Site Location Plan

1:1250