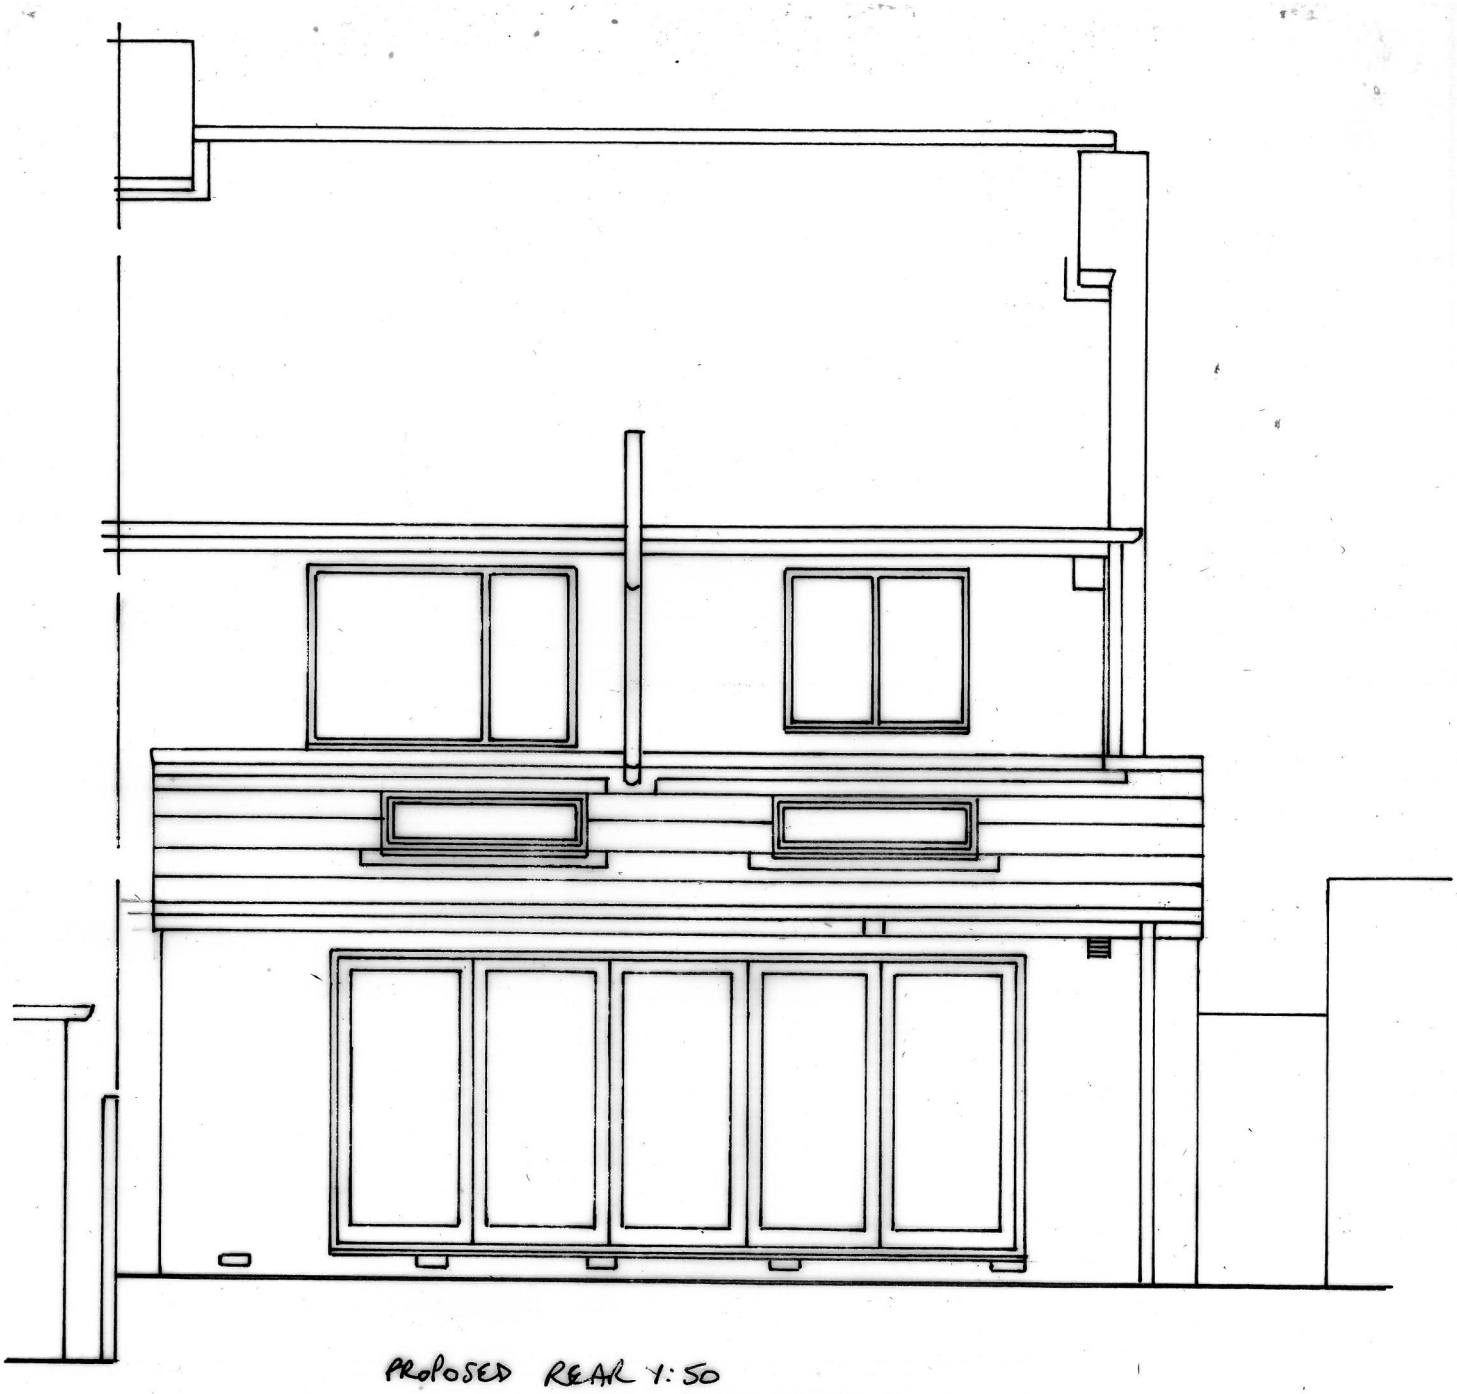

PROPOSED REAR 1:50

: ROOF TILE, FACING BRICK, ETC.
TO MATCH EXISTING AS CLOSELY AS POSSIBLE.
BLACK DOOR FRAMES.

PROPOSED EXTENSION TO 1 SHEPHERDS WAY, W. BOLDON
FOR L. CARMAN/D. KILTY **DRG NO 1**