


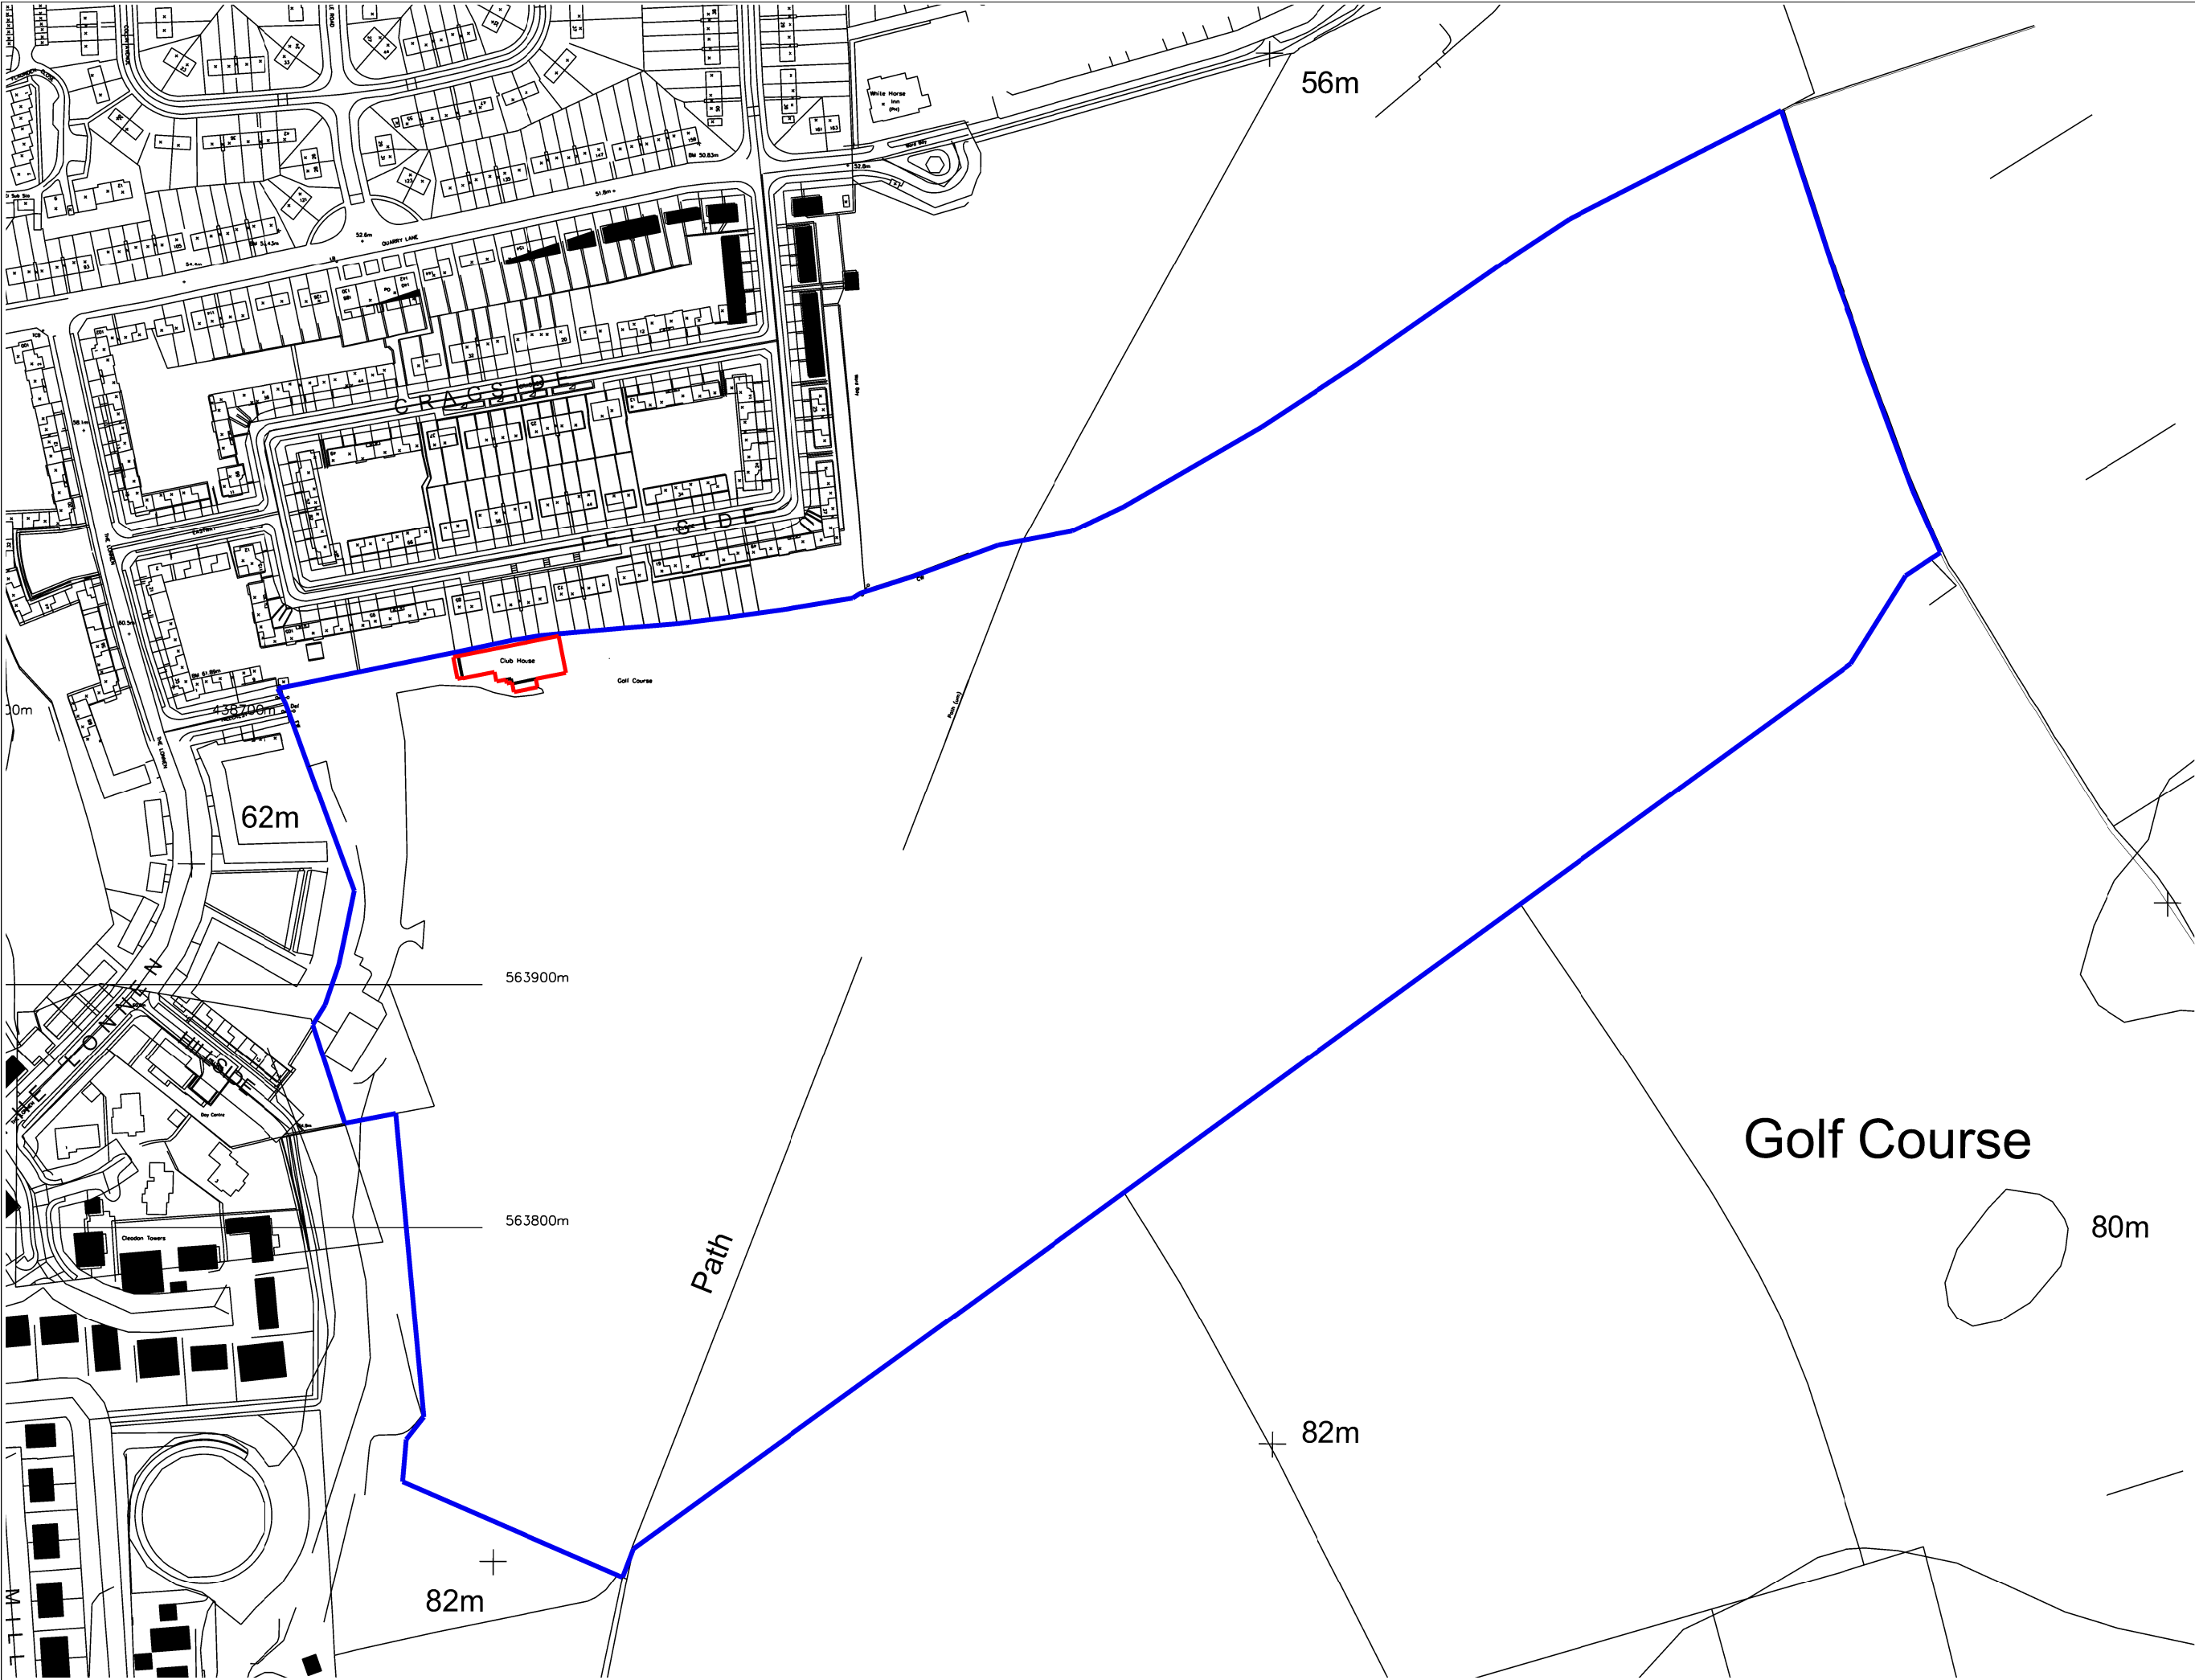

REVISION DATE / DESCRIPTION

REV A JAN 23
boundary colour changed

REVISION
A

NORTH

STAGE: PLANNING

PROJECT
NEW EXTENSION AND
BALCONY AT
SOUTH SHIELDS GOLF CLUB
NE34 8EG

DRAWING
LOCATION PLAN

PROJECT NO.	DRAWING NO.	REVISION
	C-00	A
DATE	SCALES	DRAWN BY
DEC 22	1:2500@A3	