PROPOSED GROUND FLOOR PLAN 1:50

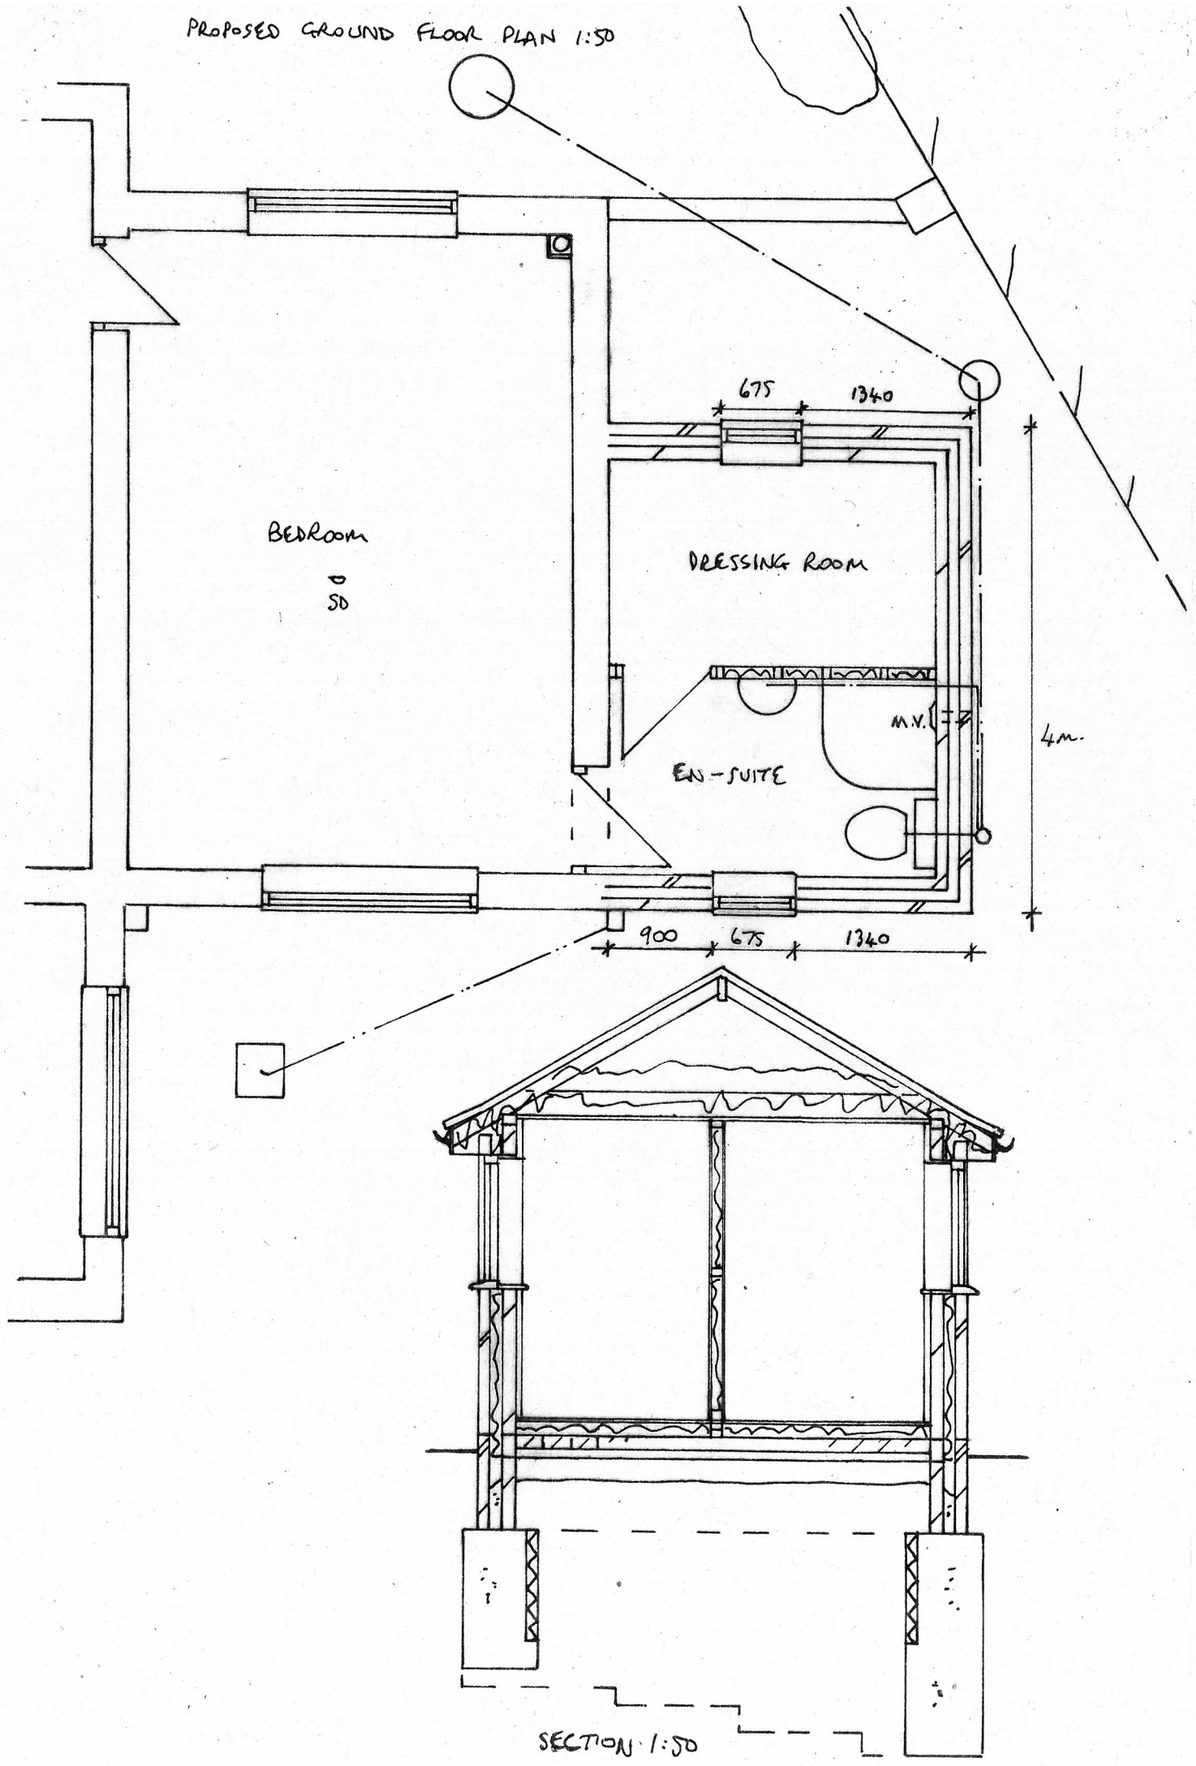

SECTION 1:50

ROOF TILE, FACING BRICK, WHITE UPVC RW GOODS/ FASCIAS/FRAMES TO MATCH EXISTING AS CLOSELY AS POSSIBLE.



PROPOSED FRONTAGE 1:100



PROPOSED REAR 1:100

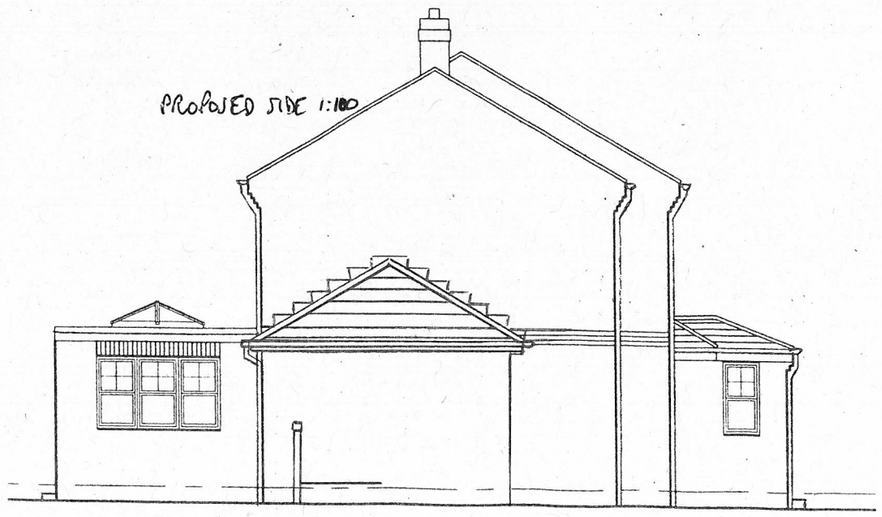

PROPOSED EXTENSION TO 16 CLEADON LEA, CLEADON
FOR MRS. MOUTAFIS DRG NO 1