

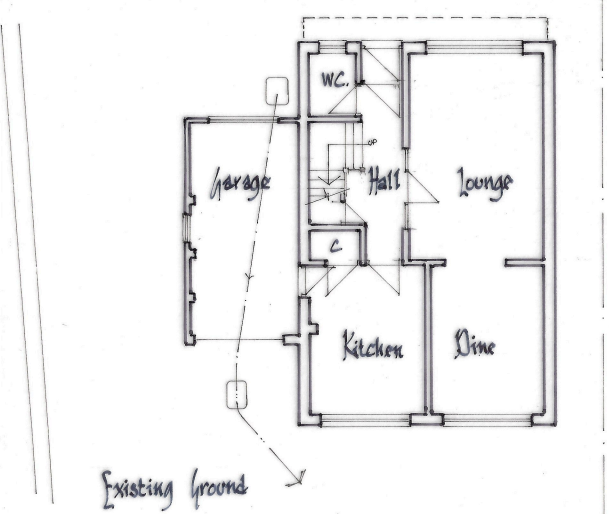



Existing Ground

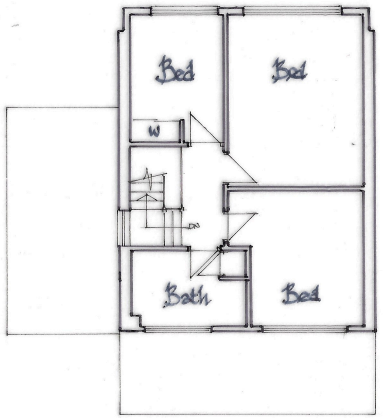


Existing First

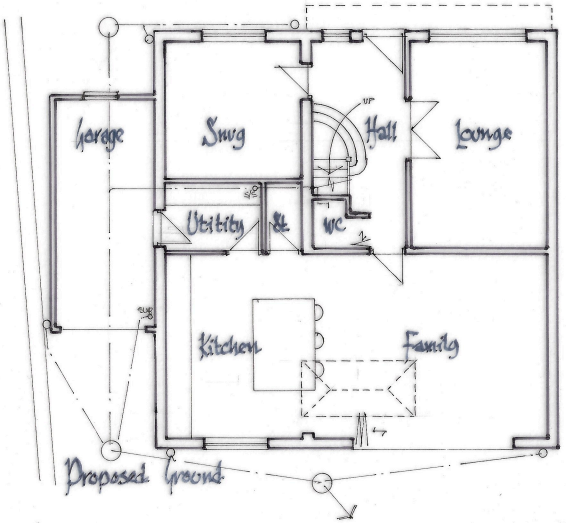


Proposed Ground

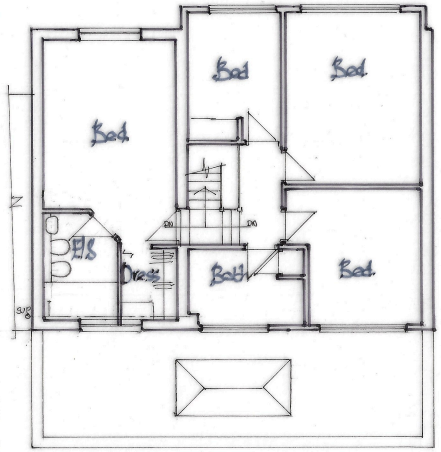

Proposed First

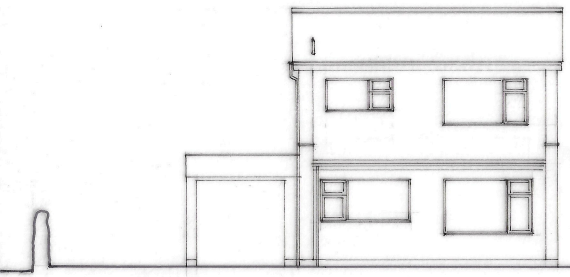


Existing Rear ~ West

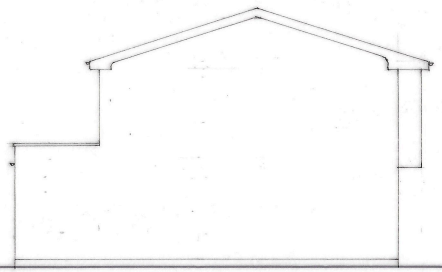


Existing South




Proposed Rear ~ West

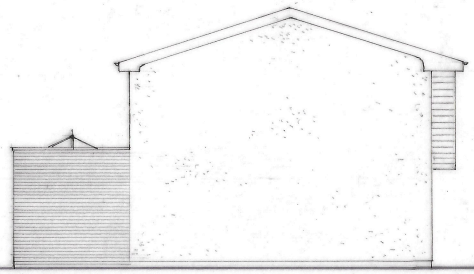

Proposed South

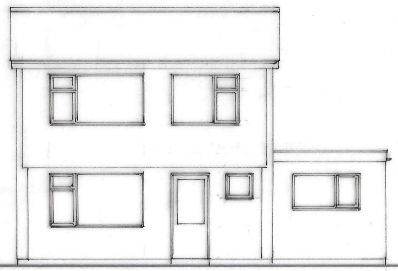


Existing Front ~ East

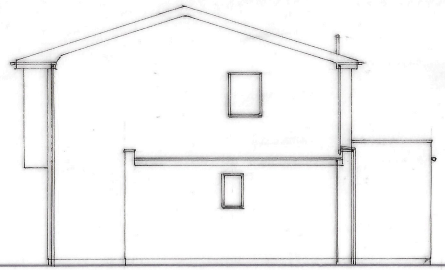

Existing North



Proposed Front ~ East

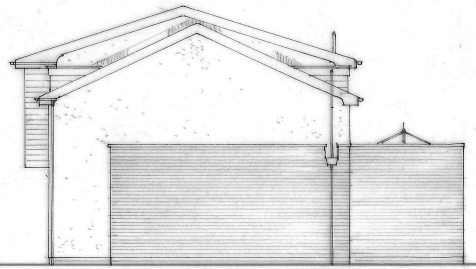

Proposed North.

date MAY '26
scale 1:100
dwg no 050526/2

PROPOSED ALTERATIONS
MITTERSILL, SUNNISIDE LN CLEADON
EXISTING ~ PROPOSED PLANS

25 East St Wilburn, Sunderland
0191 529 7722 OWEN TECHNICAL SERVICES LTD Sheet no 25