
# South Tyneside Council

Economic Regeneration

| Projects | | Drawing Title | |
|---|---|---|---|
| Location Plan | | Garages Off Kelly Road Hebburn | |
| Project Code | Dwg. No. | Drawn By PM | Date 20/03/2026 |
| | | Checked By | Date |
| | | Scale 1: 1250 | Size A4 |
| Rev | Date | OS Ref | Chkd |

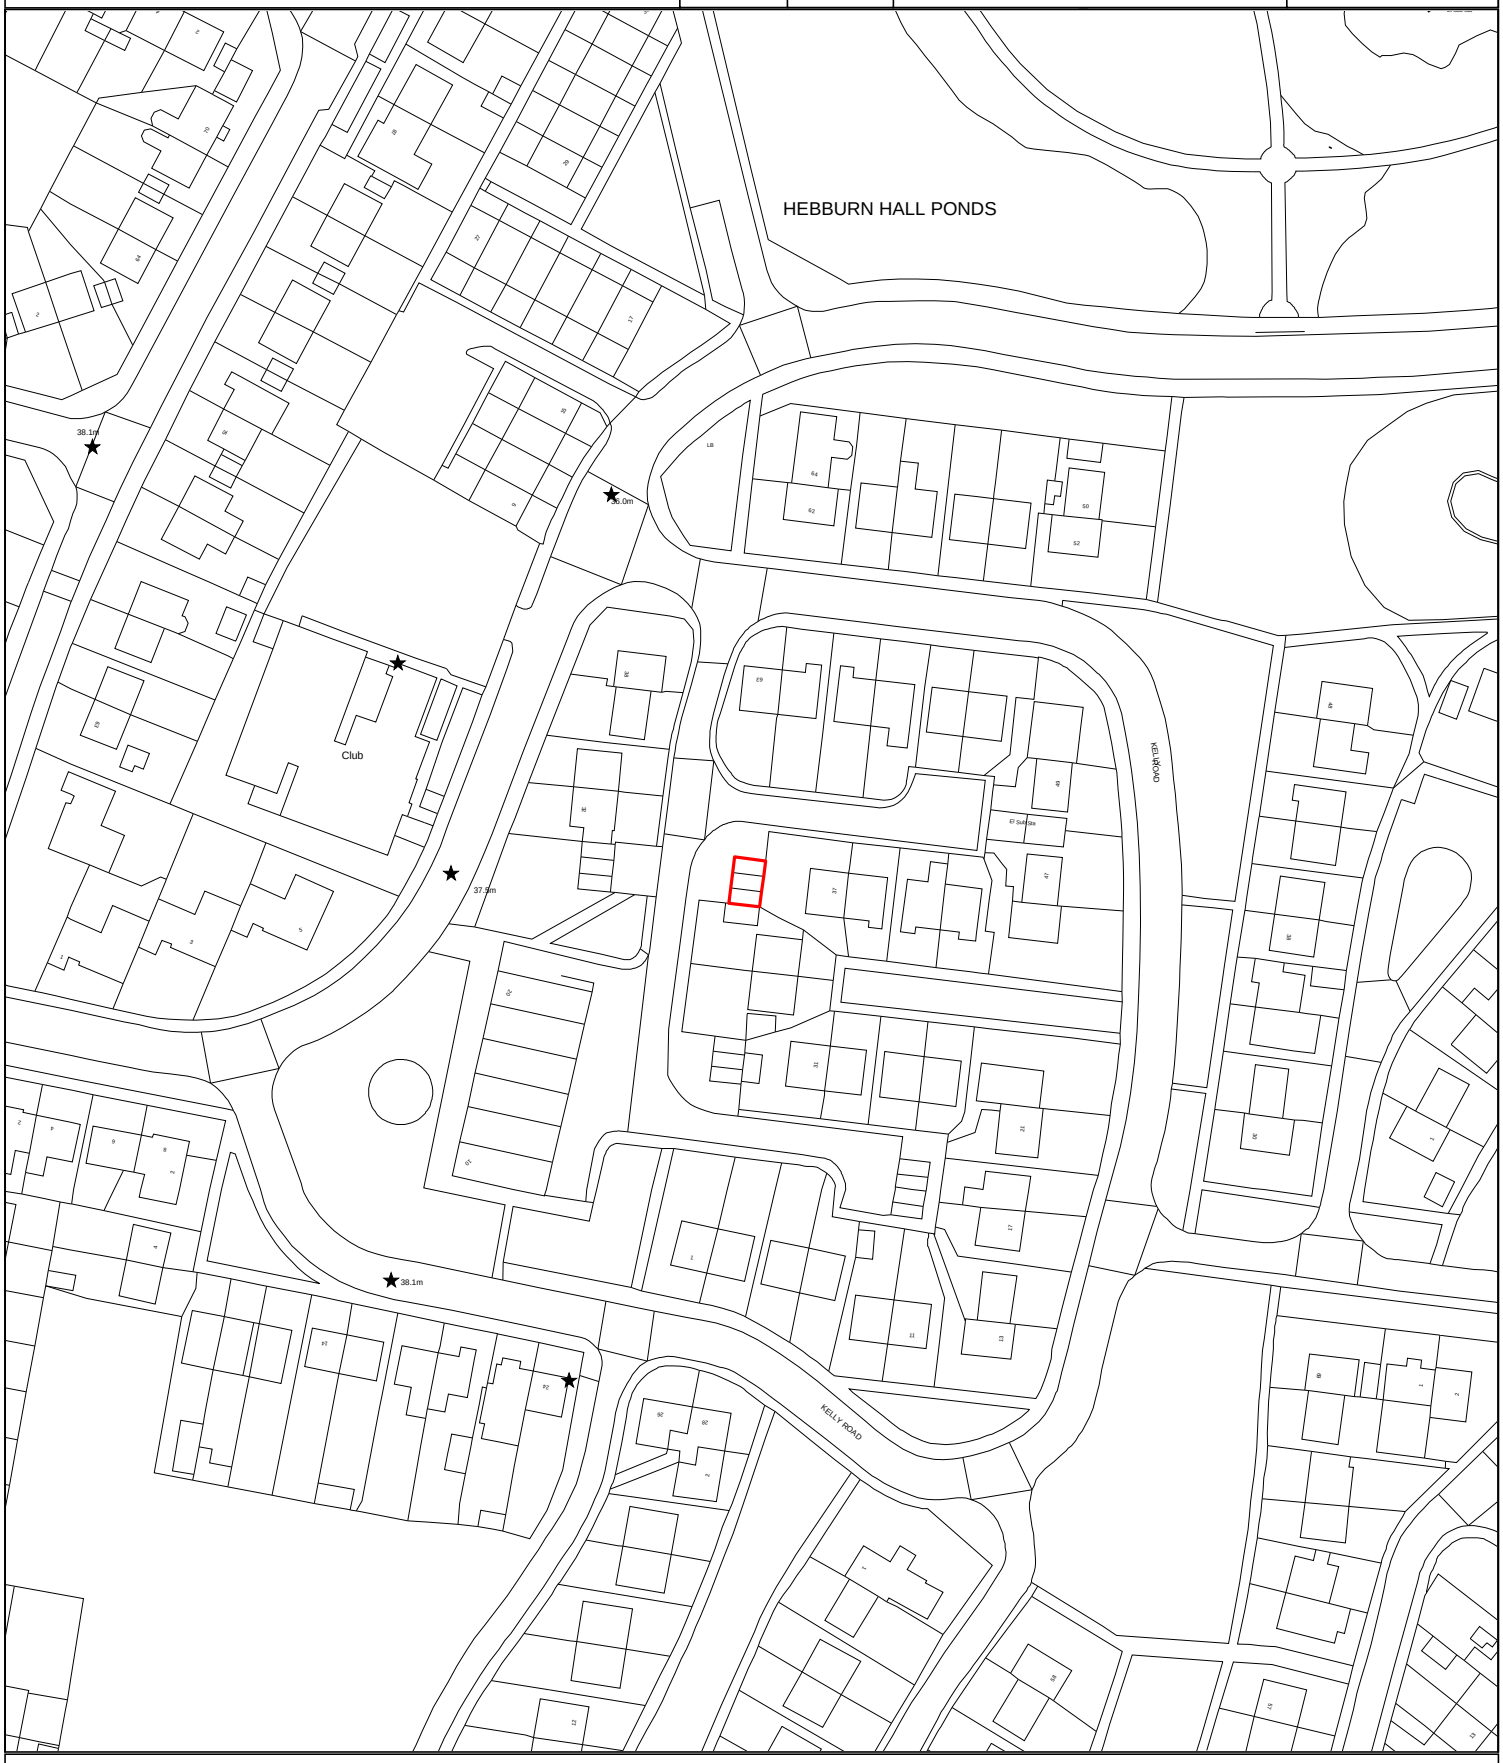


**Ordnance Survey data has been reproduced from 1/1250 Ordnance Survey Maps with the permission of the Controller of H.M. Stationery Office. Crown Copyright reserved. Licence No. 100019570**