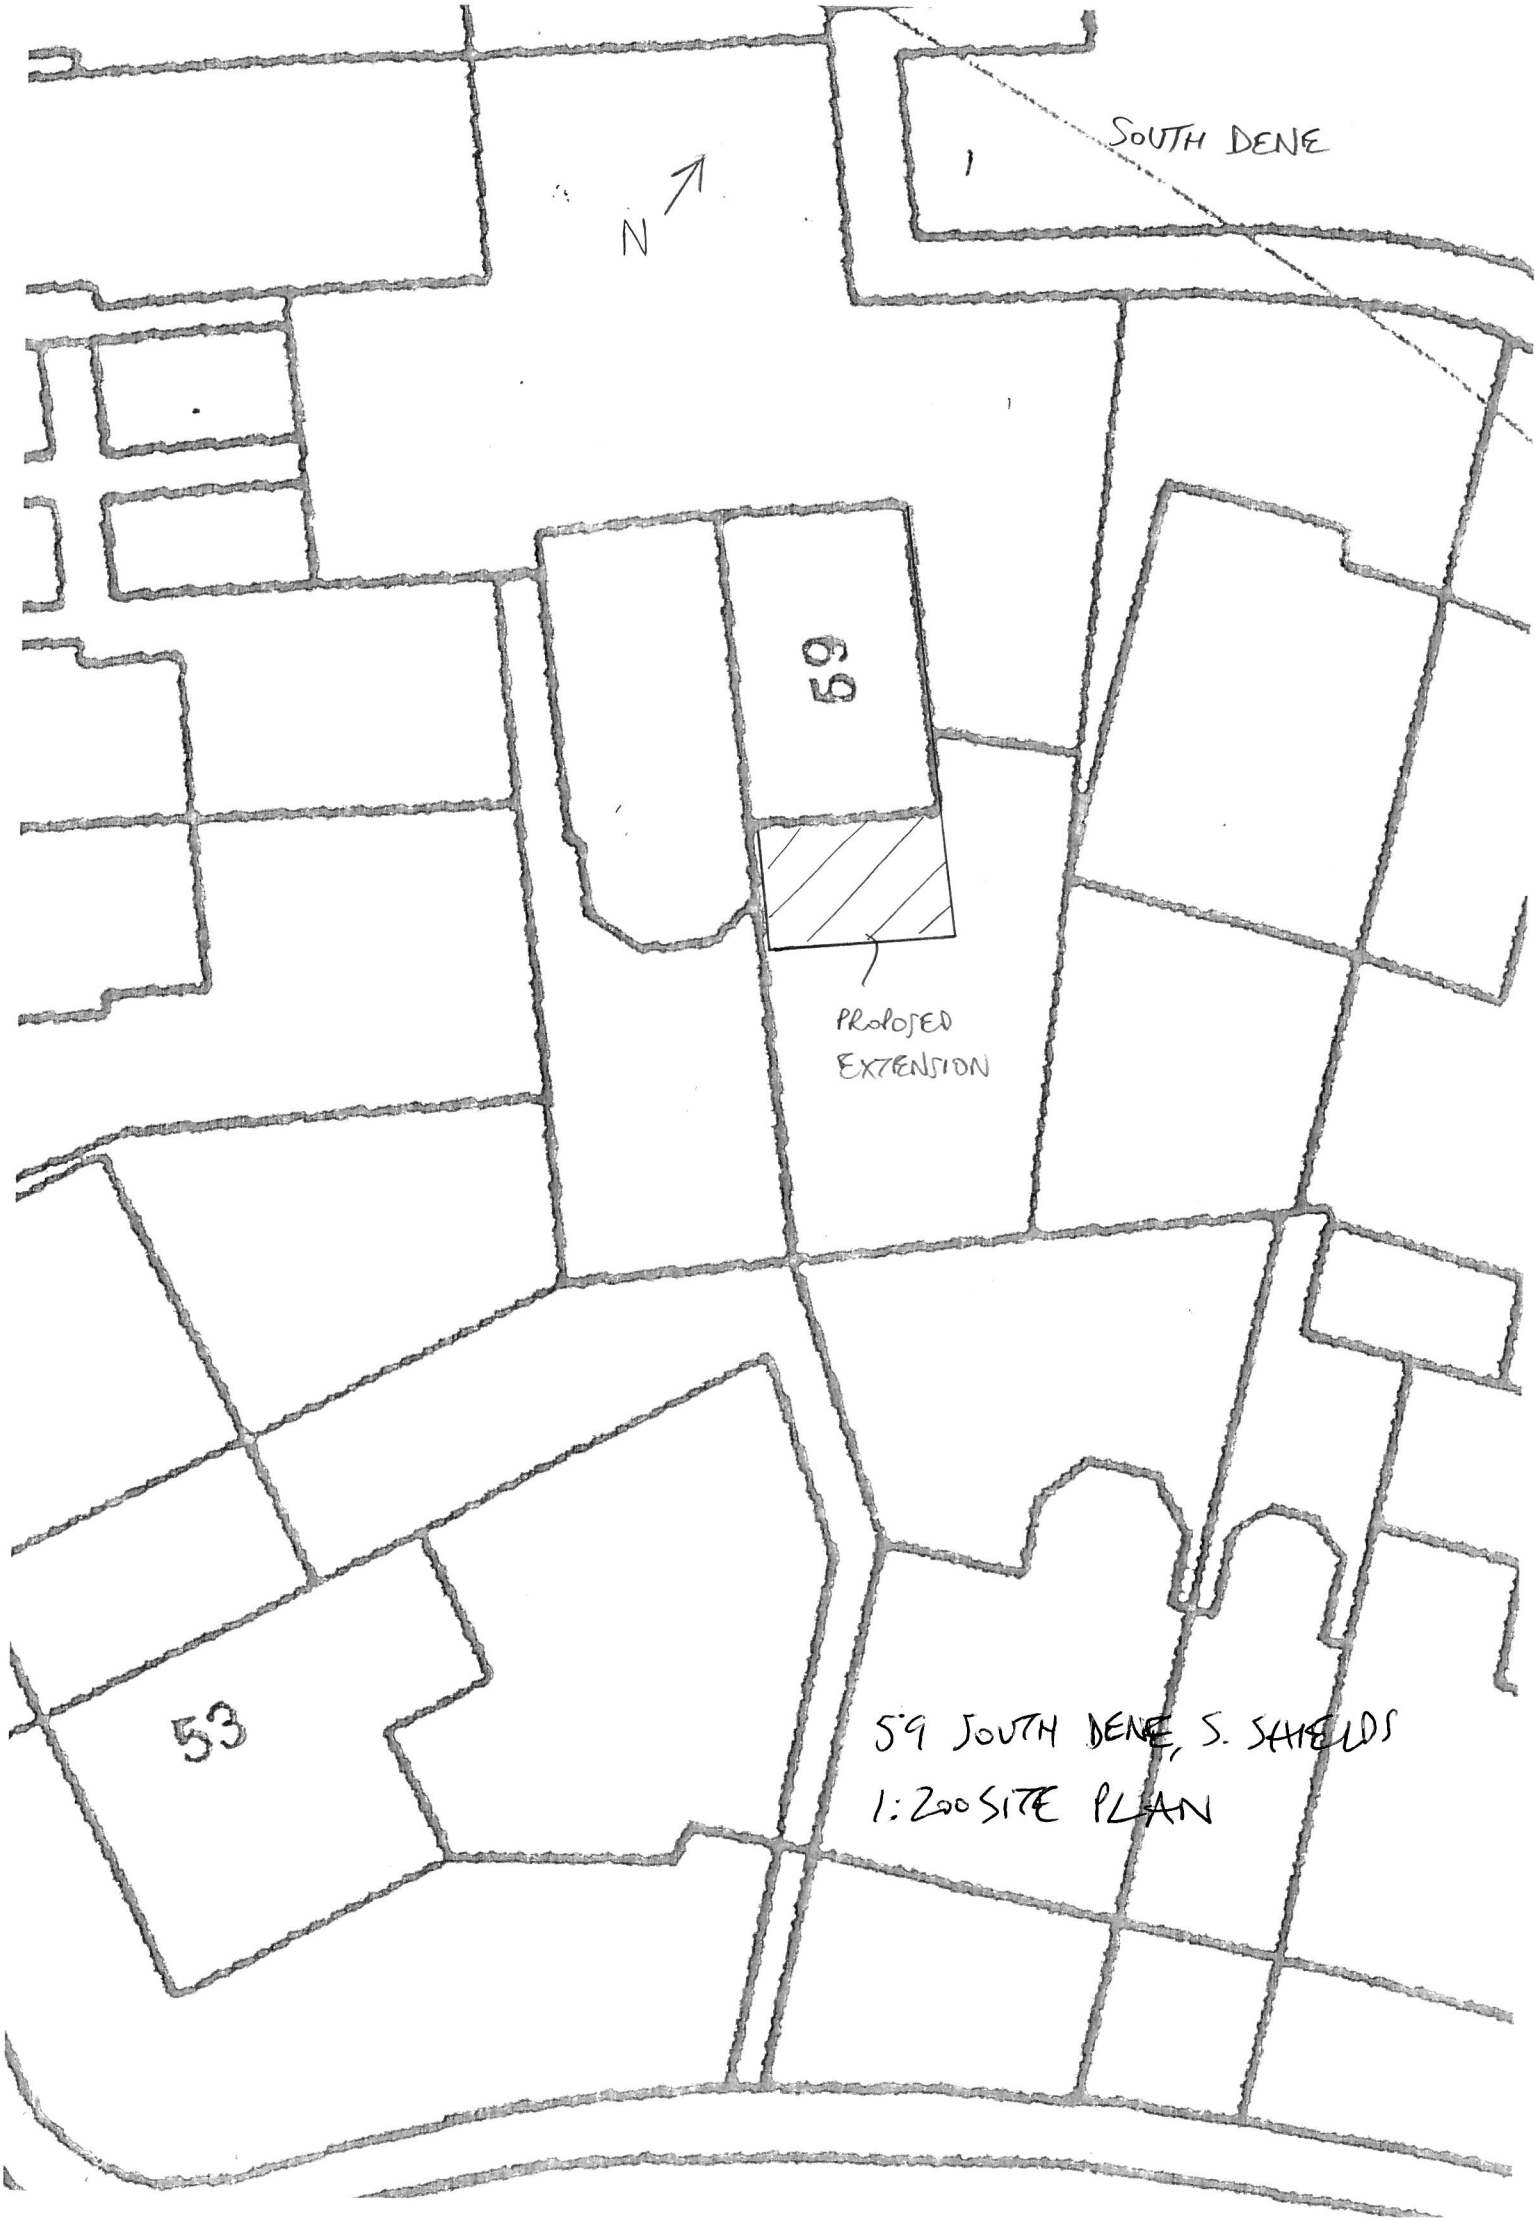

SOUTH DENE
1
N
59
PROPOSED
EXTENSION
53
59 SOUTH DENE, S. SHIELDS
1:200 SITE PLAN