144 BELLOC AVE., S. SHIELDS

1:200 SITE/ROOF PLAN

PROPOSED

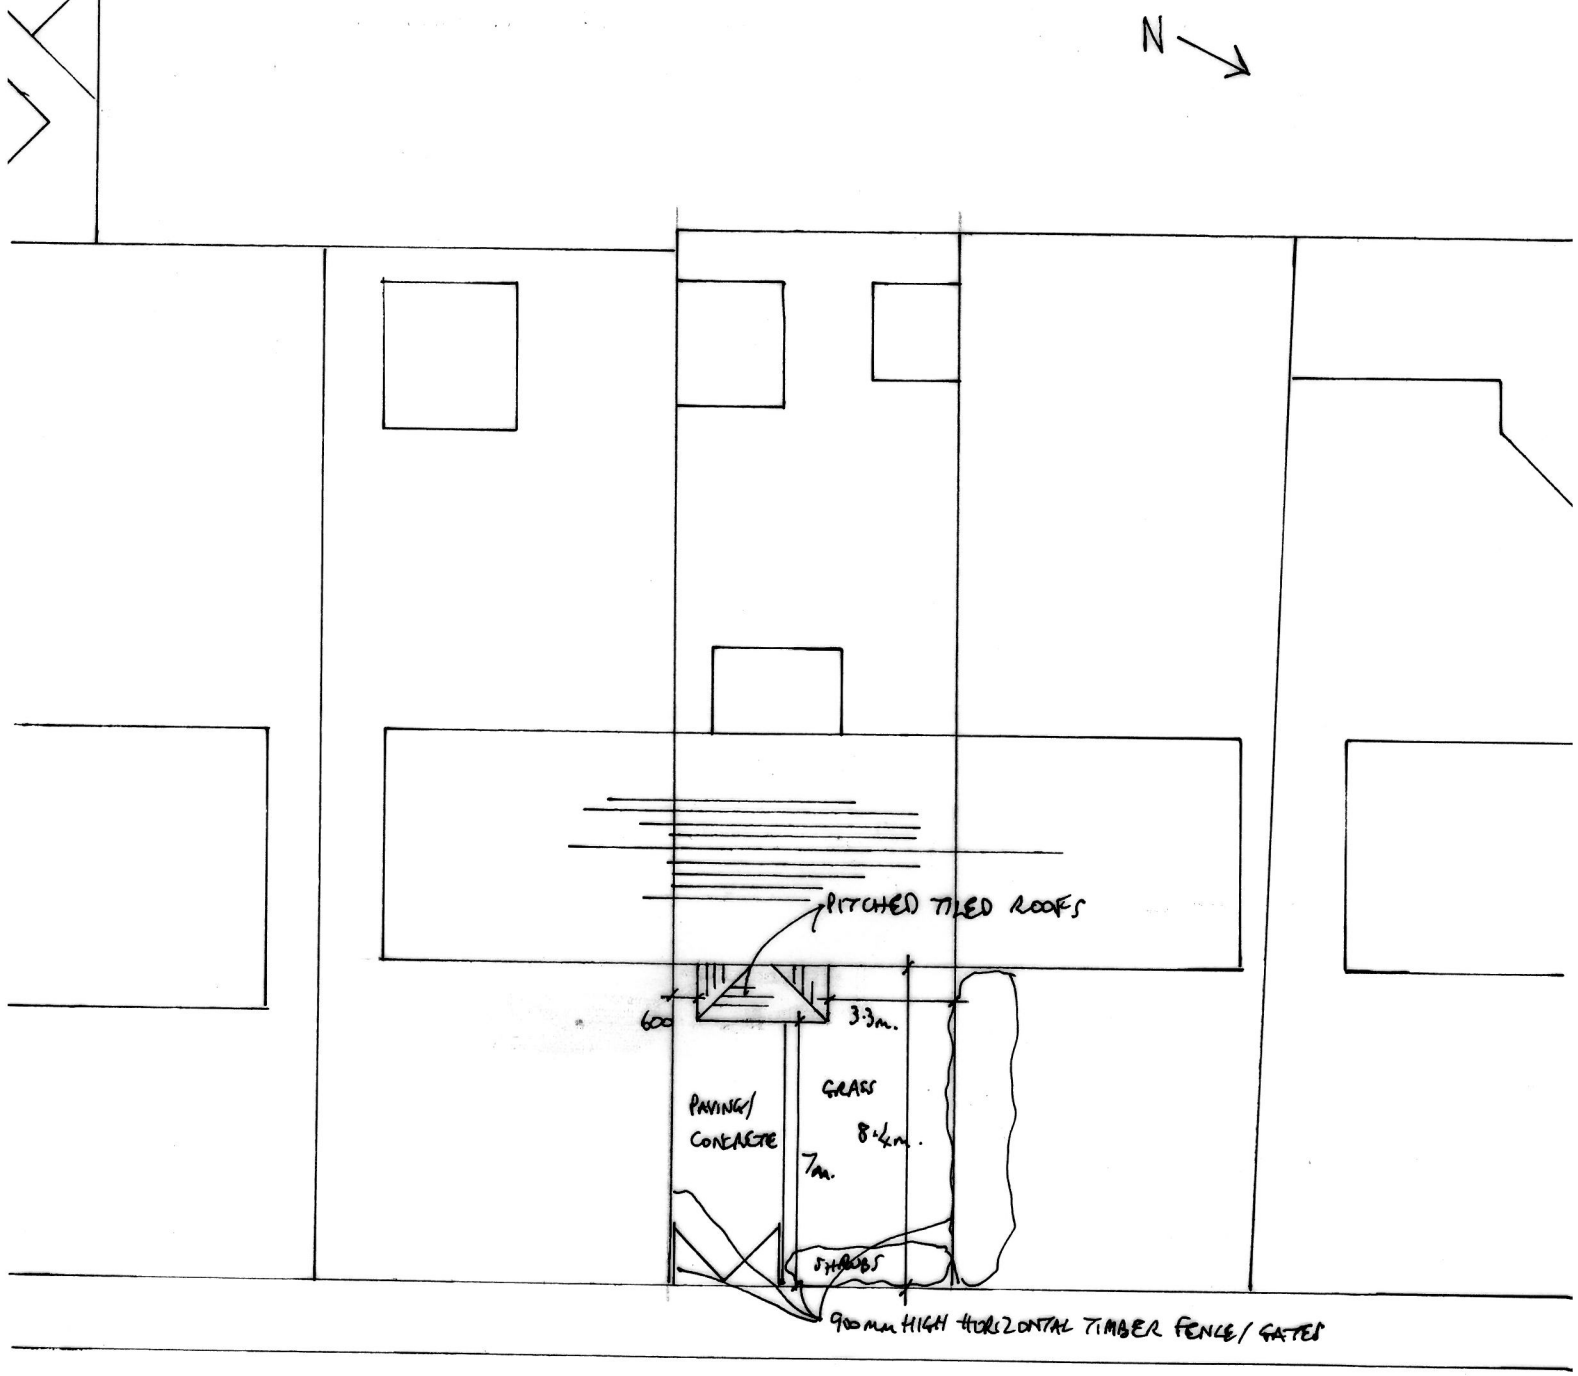

BELLOC AVENUE