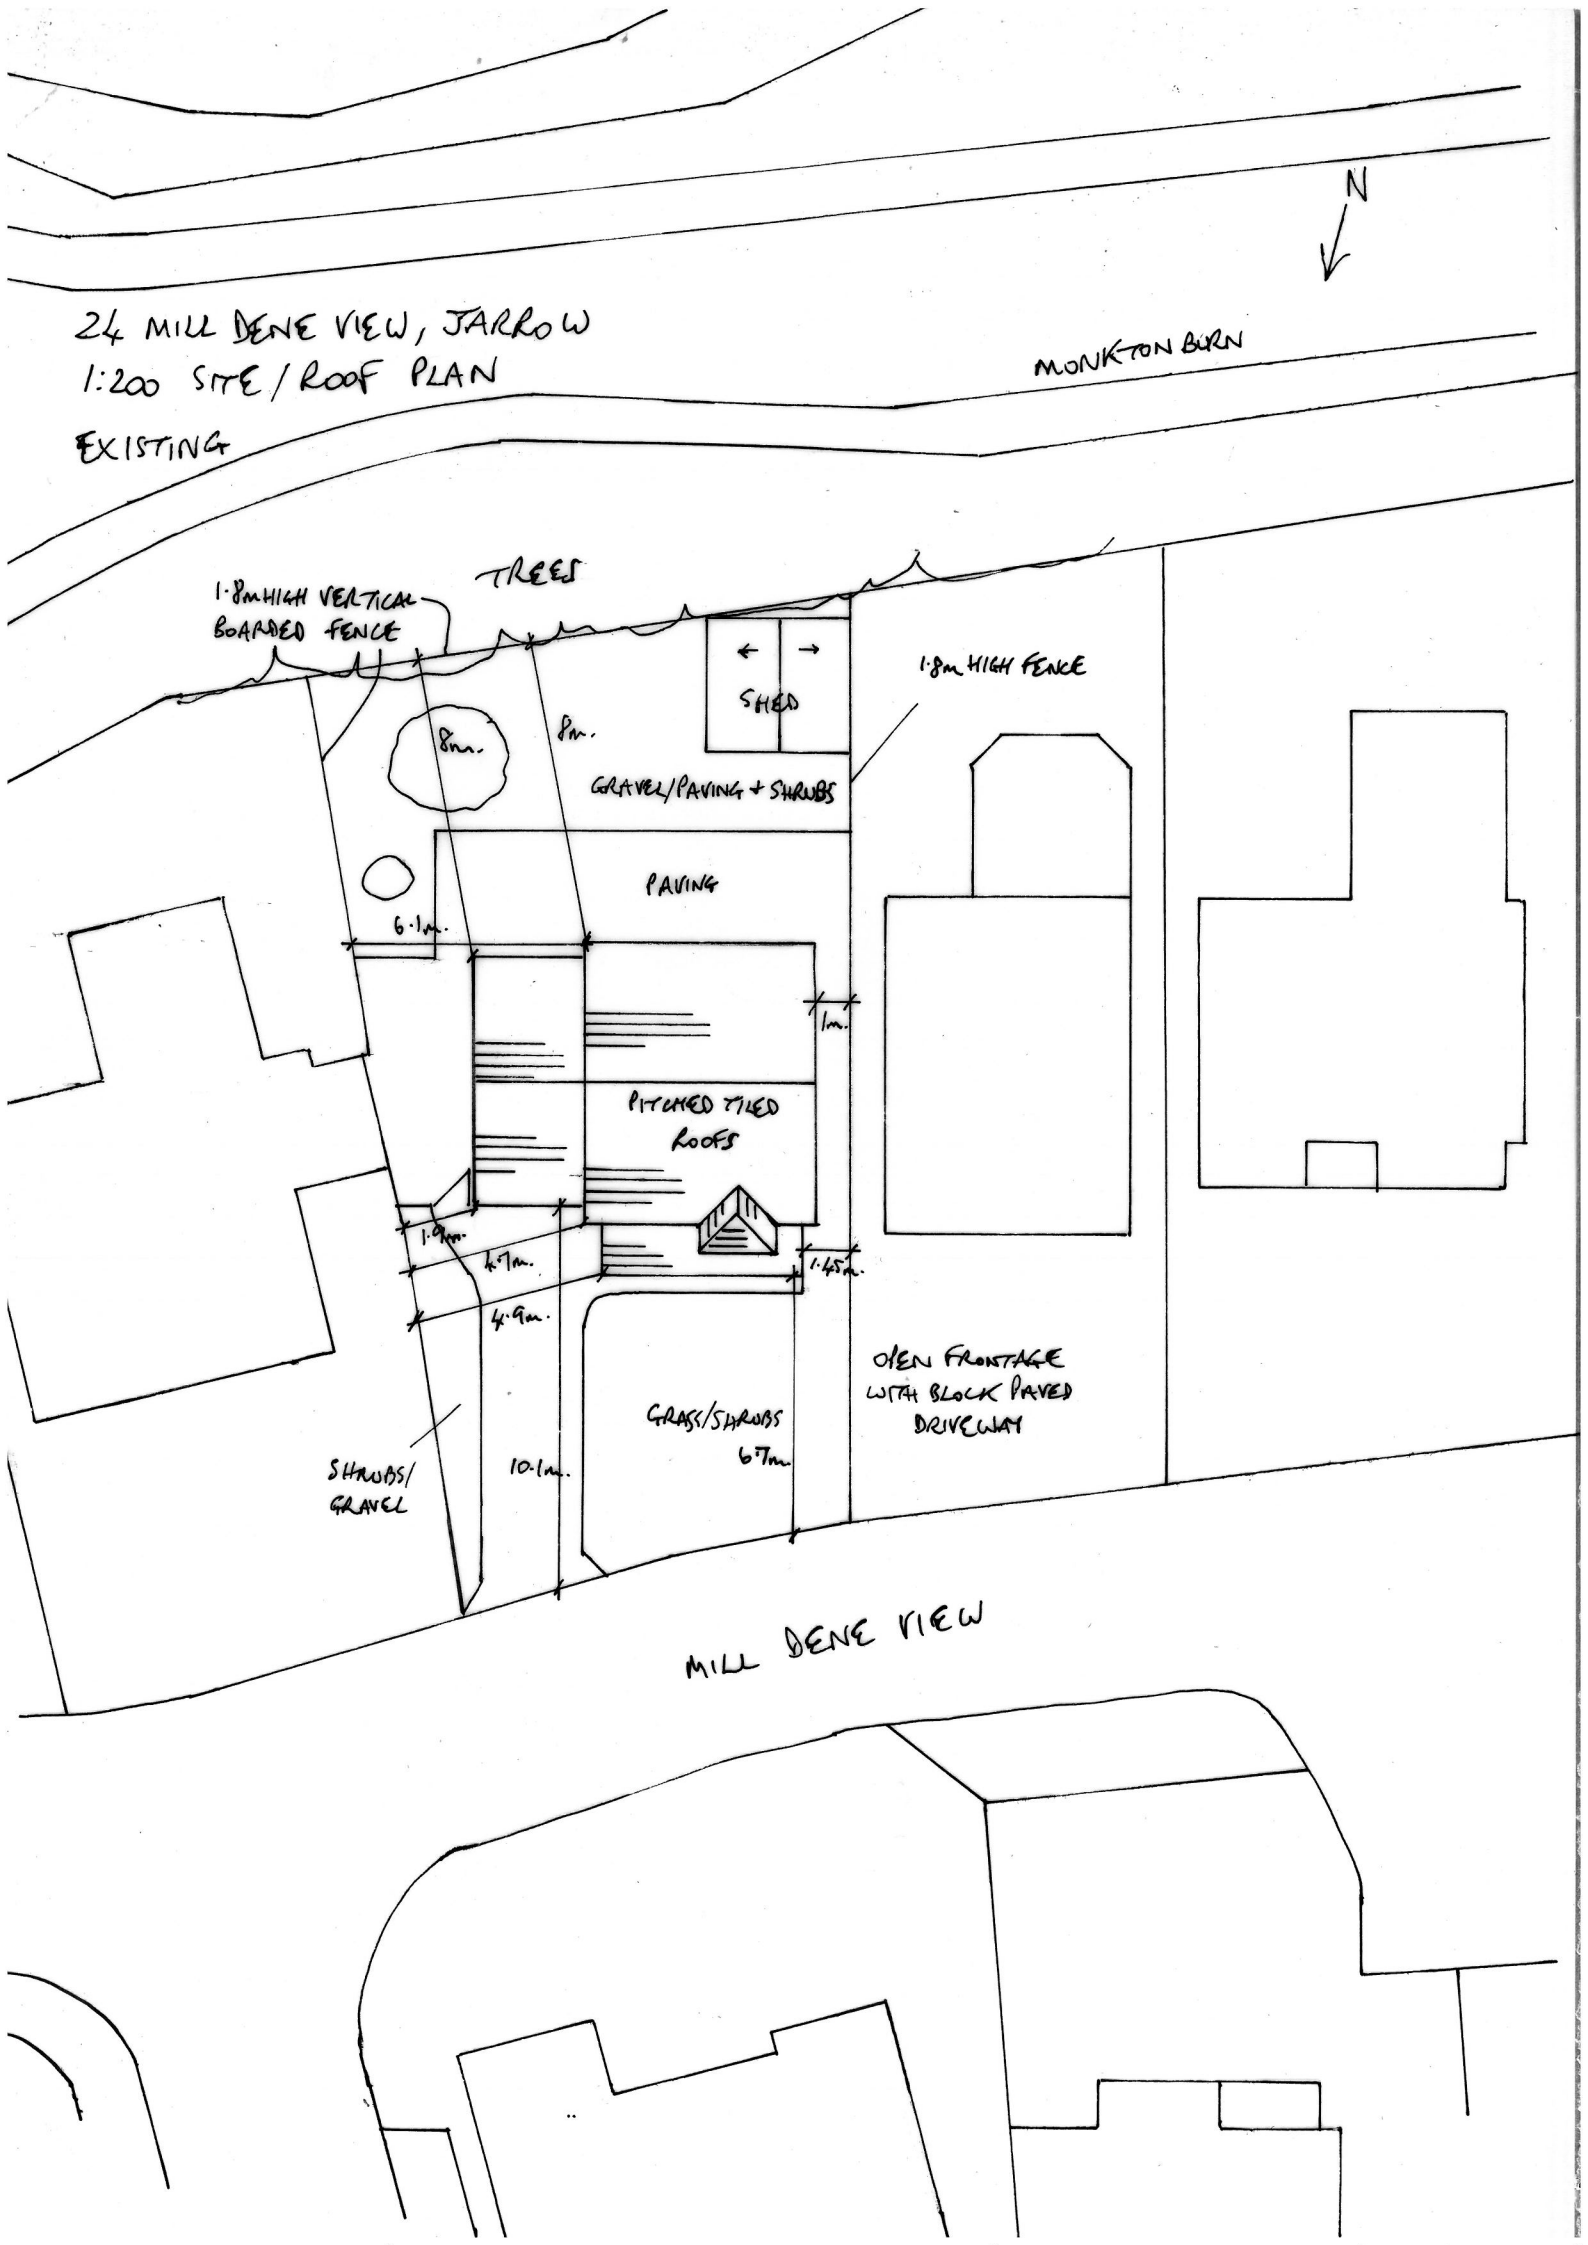

24 MILL DENE VIEW, JARROW
1:200 SITE / ROOF PLAN
EXISTING
N
MONKTON BURN
TREES
1·8m HIGH VERTICAL BOARDED FENCE
SHED
1·8m HIGH FENCE
8m.
8m.
GRAVEL/PAVING + SHRUBS
PAVING
6·1m.
1m.
PITCHED TILED ROOFS
1·9m.
4·7m.
4·9m.
1·45m.
OPEN FRONTAGE WITH BLOCK PAVED DRIVEWAY
GRASS/SHRUBS
6·7m.
SHRUBS/ GRAVEL
10·1m.
MILL DENE VIEW