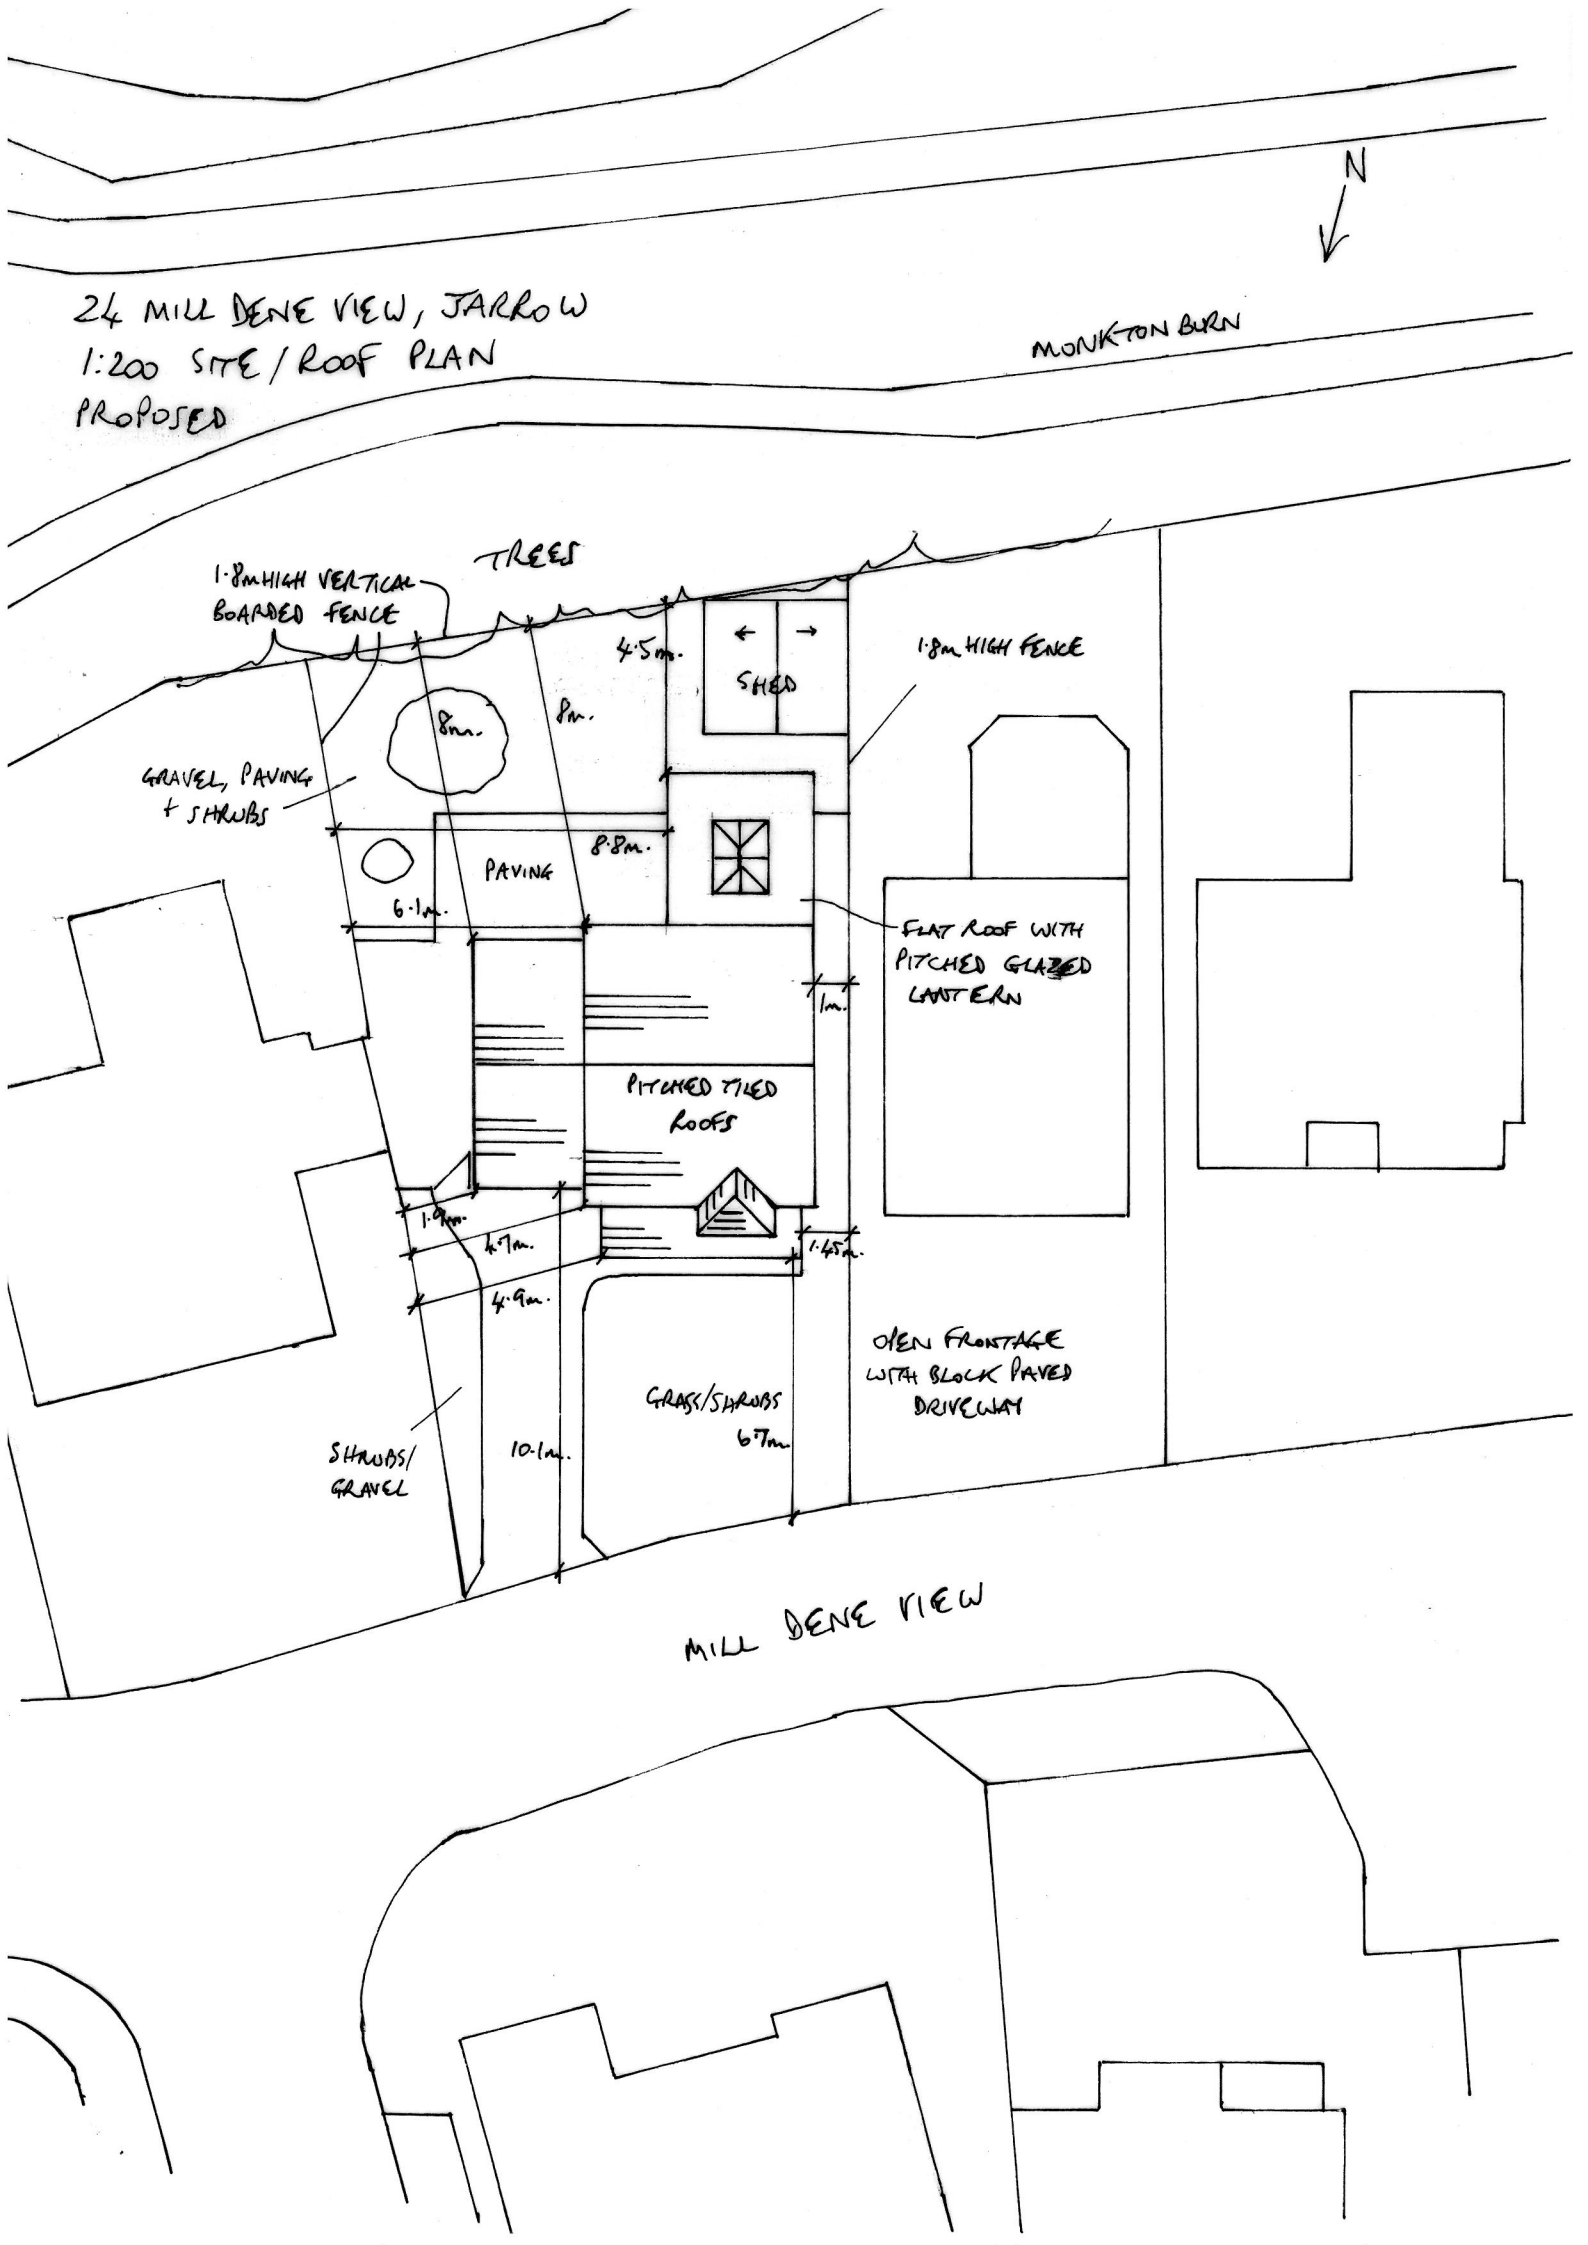

24 MILL DENE VIEW, JARROW
1:200 SITE / ROOF PLAN
PROPOSED
N
MONKTON BURN
TREES
1·8m HIGH VERTICAL BOARDED FENCE
4·5m.
SHED
1·8m HIGH FENCE
8m.
8m.
GRAVEL, PAVING + SHRUBS
8·8m.
PAVING
6·1m.
FLAT ROOF WITH PITCHED GLAZED LANTERN
1m.
PITCHED TILED ROOFS
1·9m.
4·7m.
4·9m.
1·45m.
OPEN FRONTAGE WITH BLOCK PAVED DRIVEWAY
GRASS/SHRUBS
6·7m
SHRUBS/ GRAVEL
10·1m.
MILL DENE VIEW