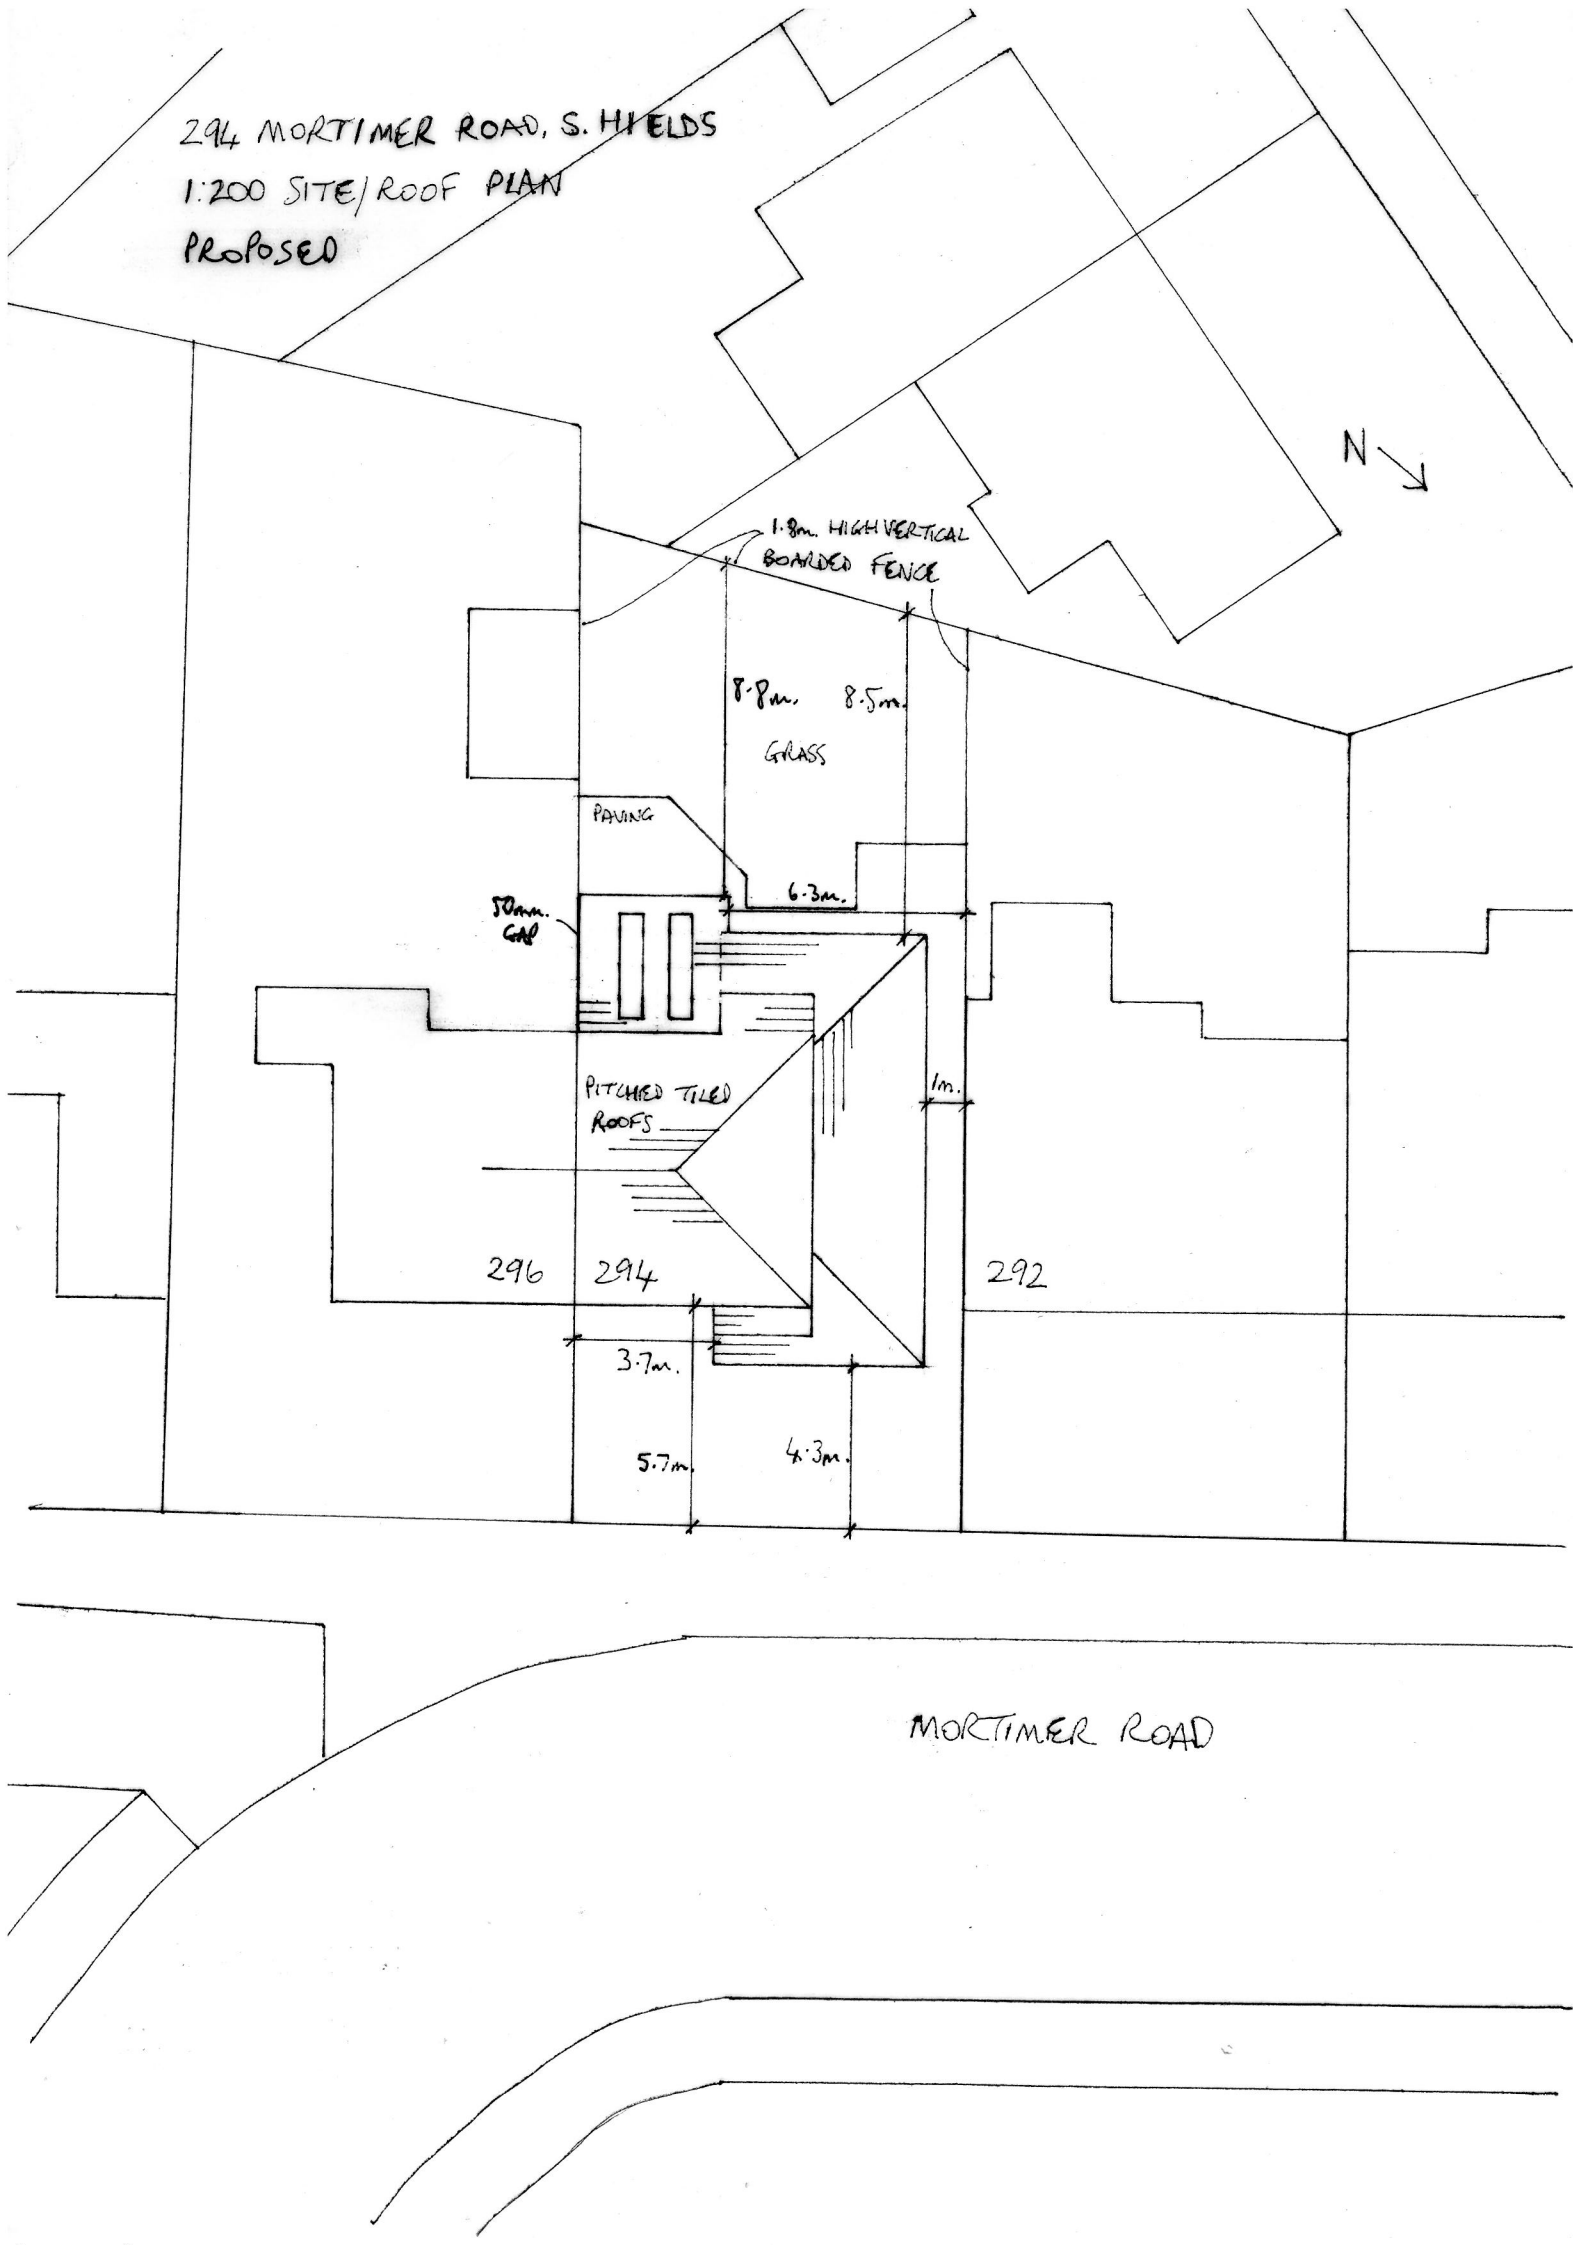

294 MORTIMER ROAD, S. HYELDS
1:200 SITE/ROOF PLAN
PROPOSED
N
1.8m. HIGH VERTICAL BOARDED FENCE
8.8m.
8.5m.
GRASS
PAVING
6.3m.
50mm. GAP
PITCHED TILED ROOFS
1m.
296
294
292
3.7m.
5.7m.
4.3m.
MORTIMER ROAD