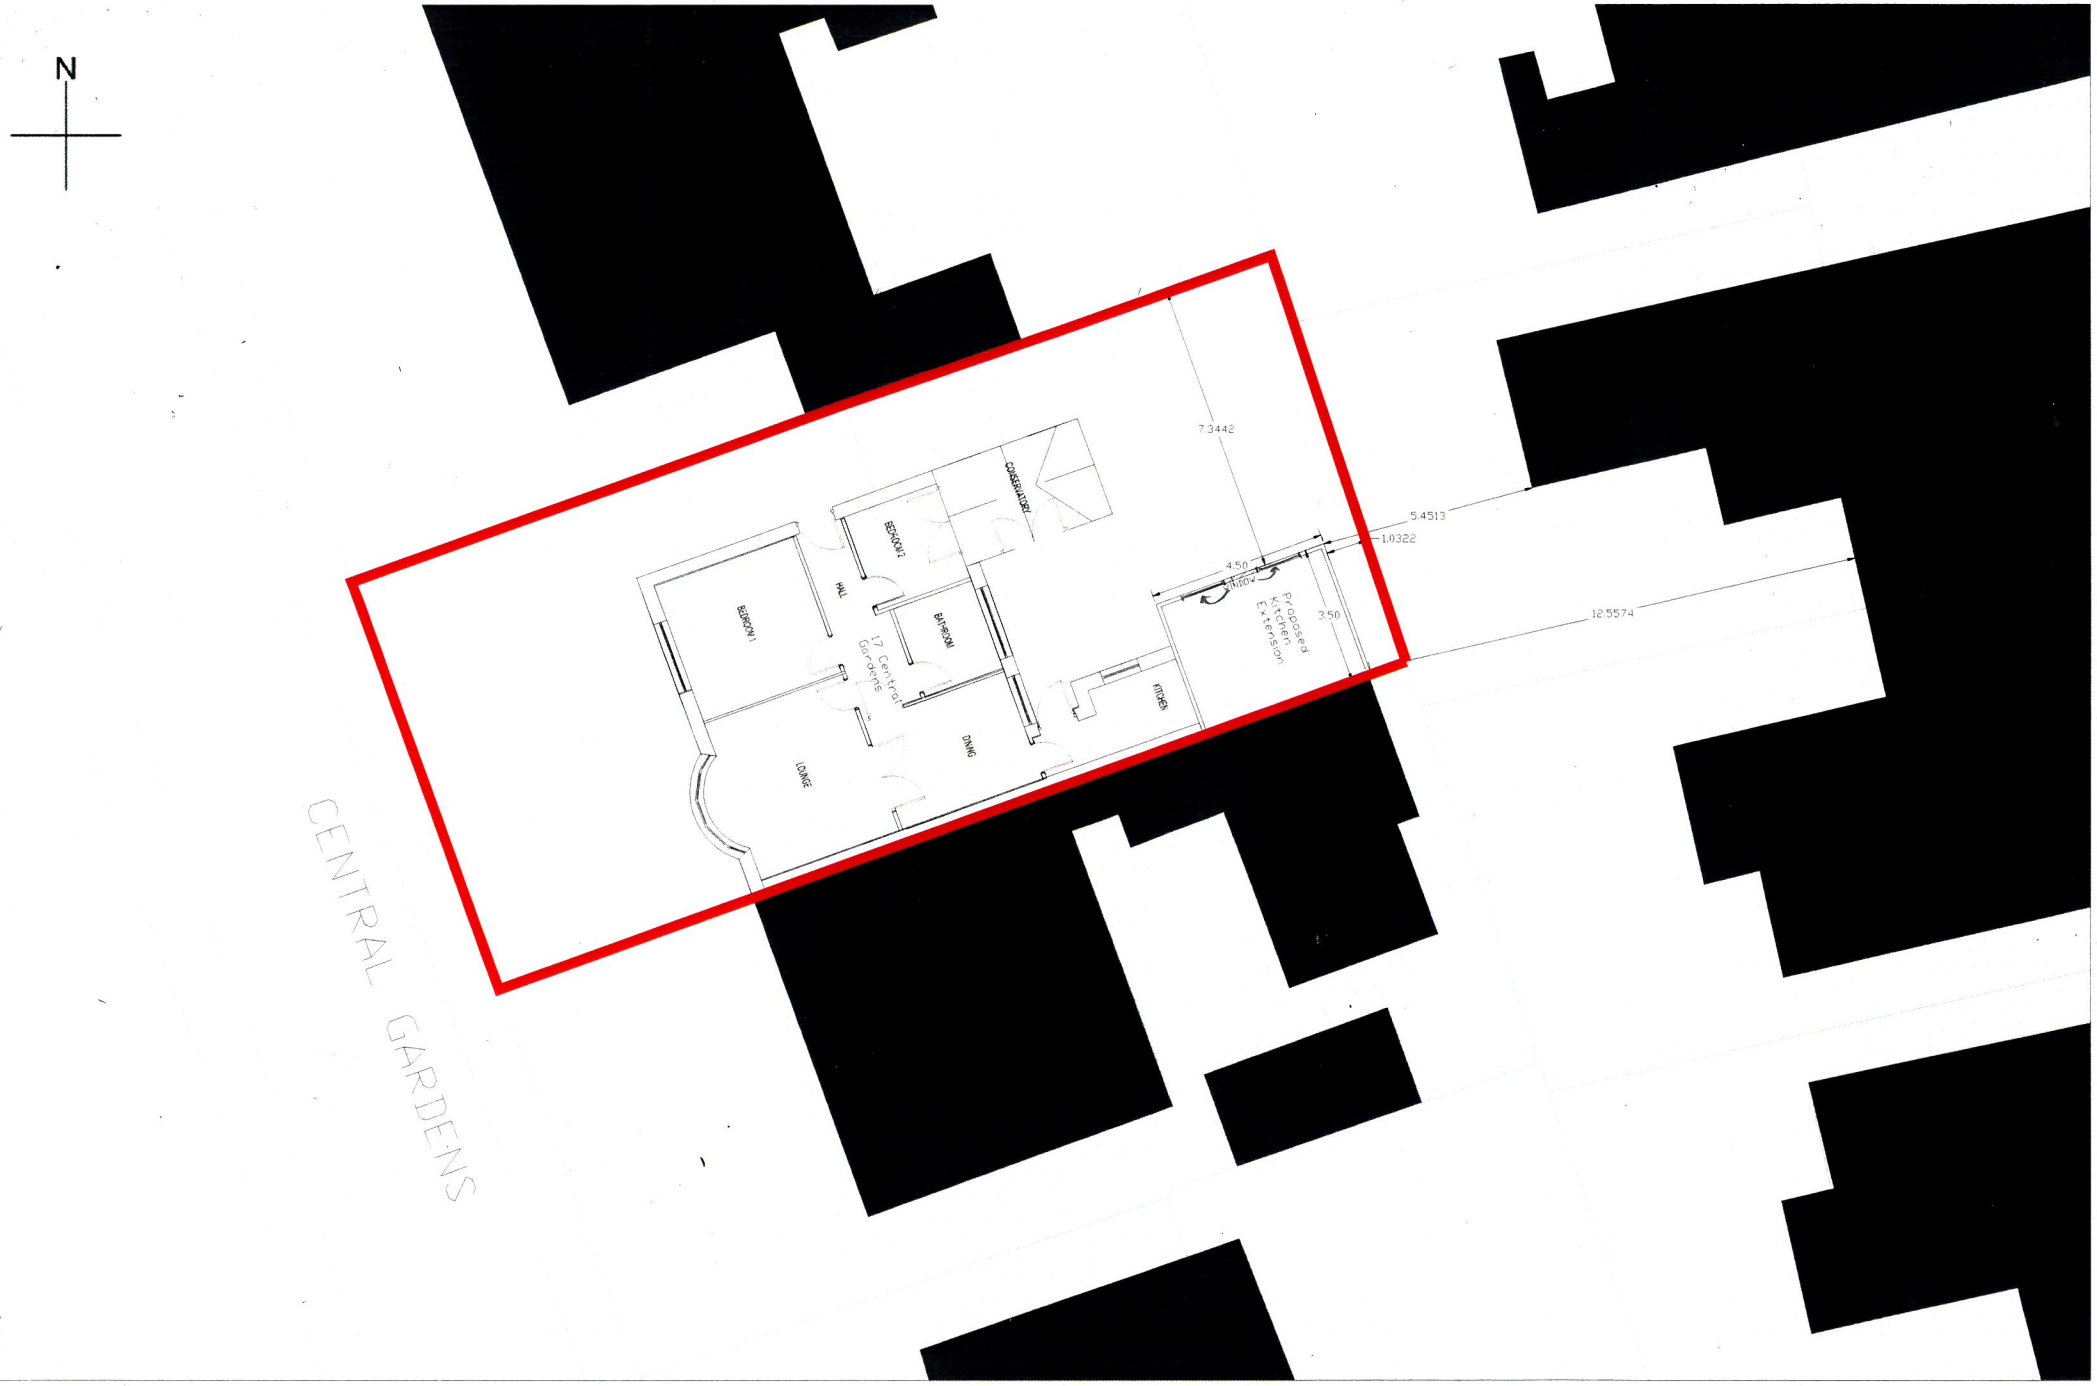


Extent of Plot Ownership

PROPOSED PLOT PLAN

SCALE: 1:200

Mr Thomas Stoker
17 Central Gardens, South Shields
NE34 6BA