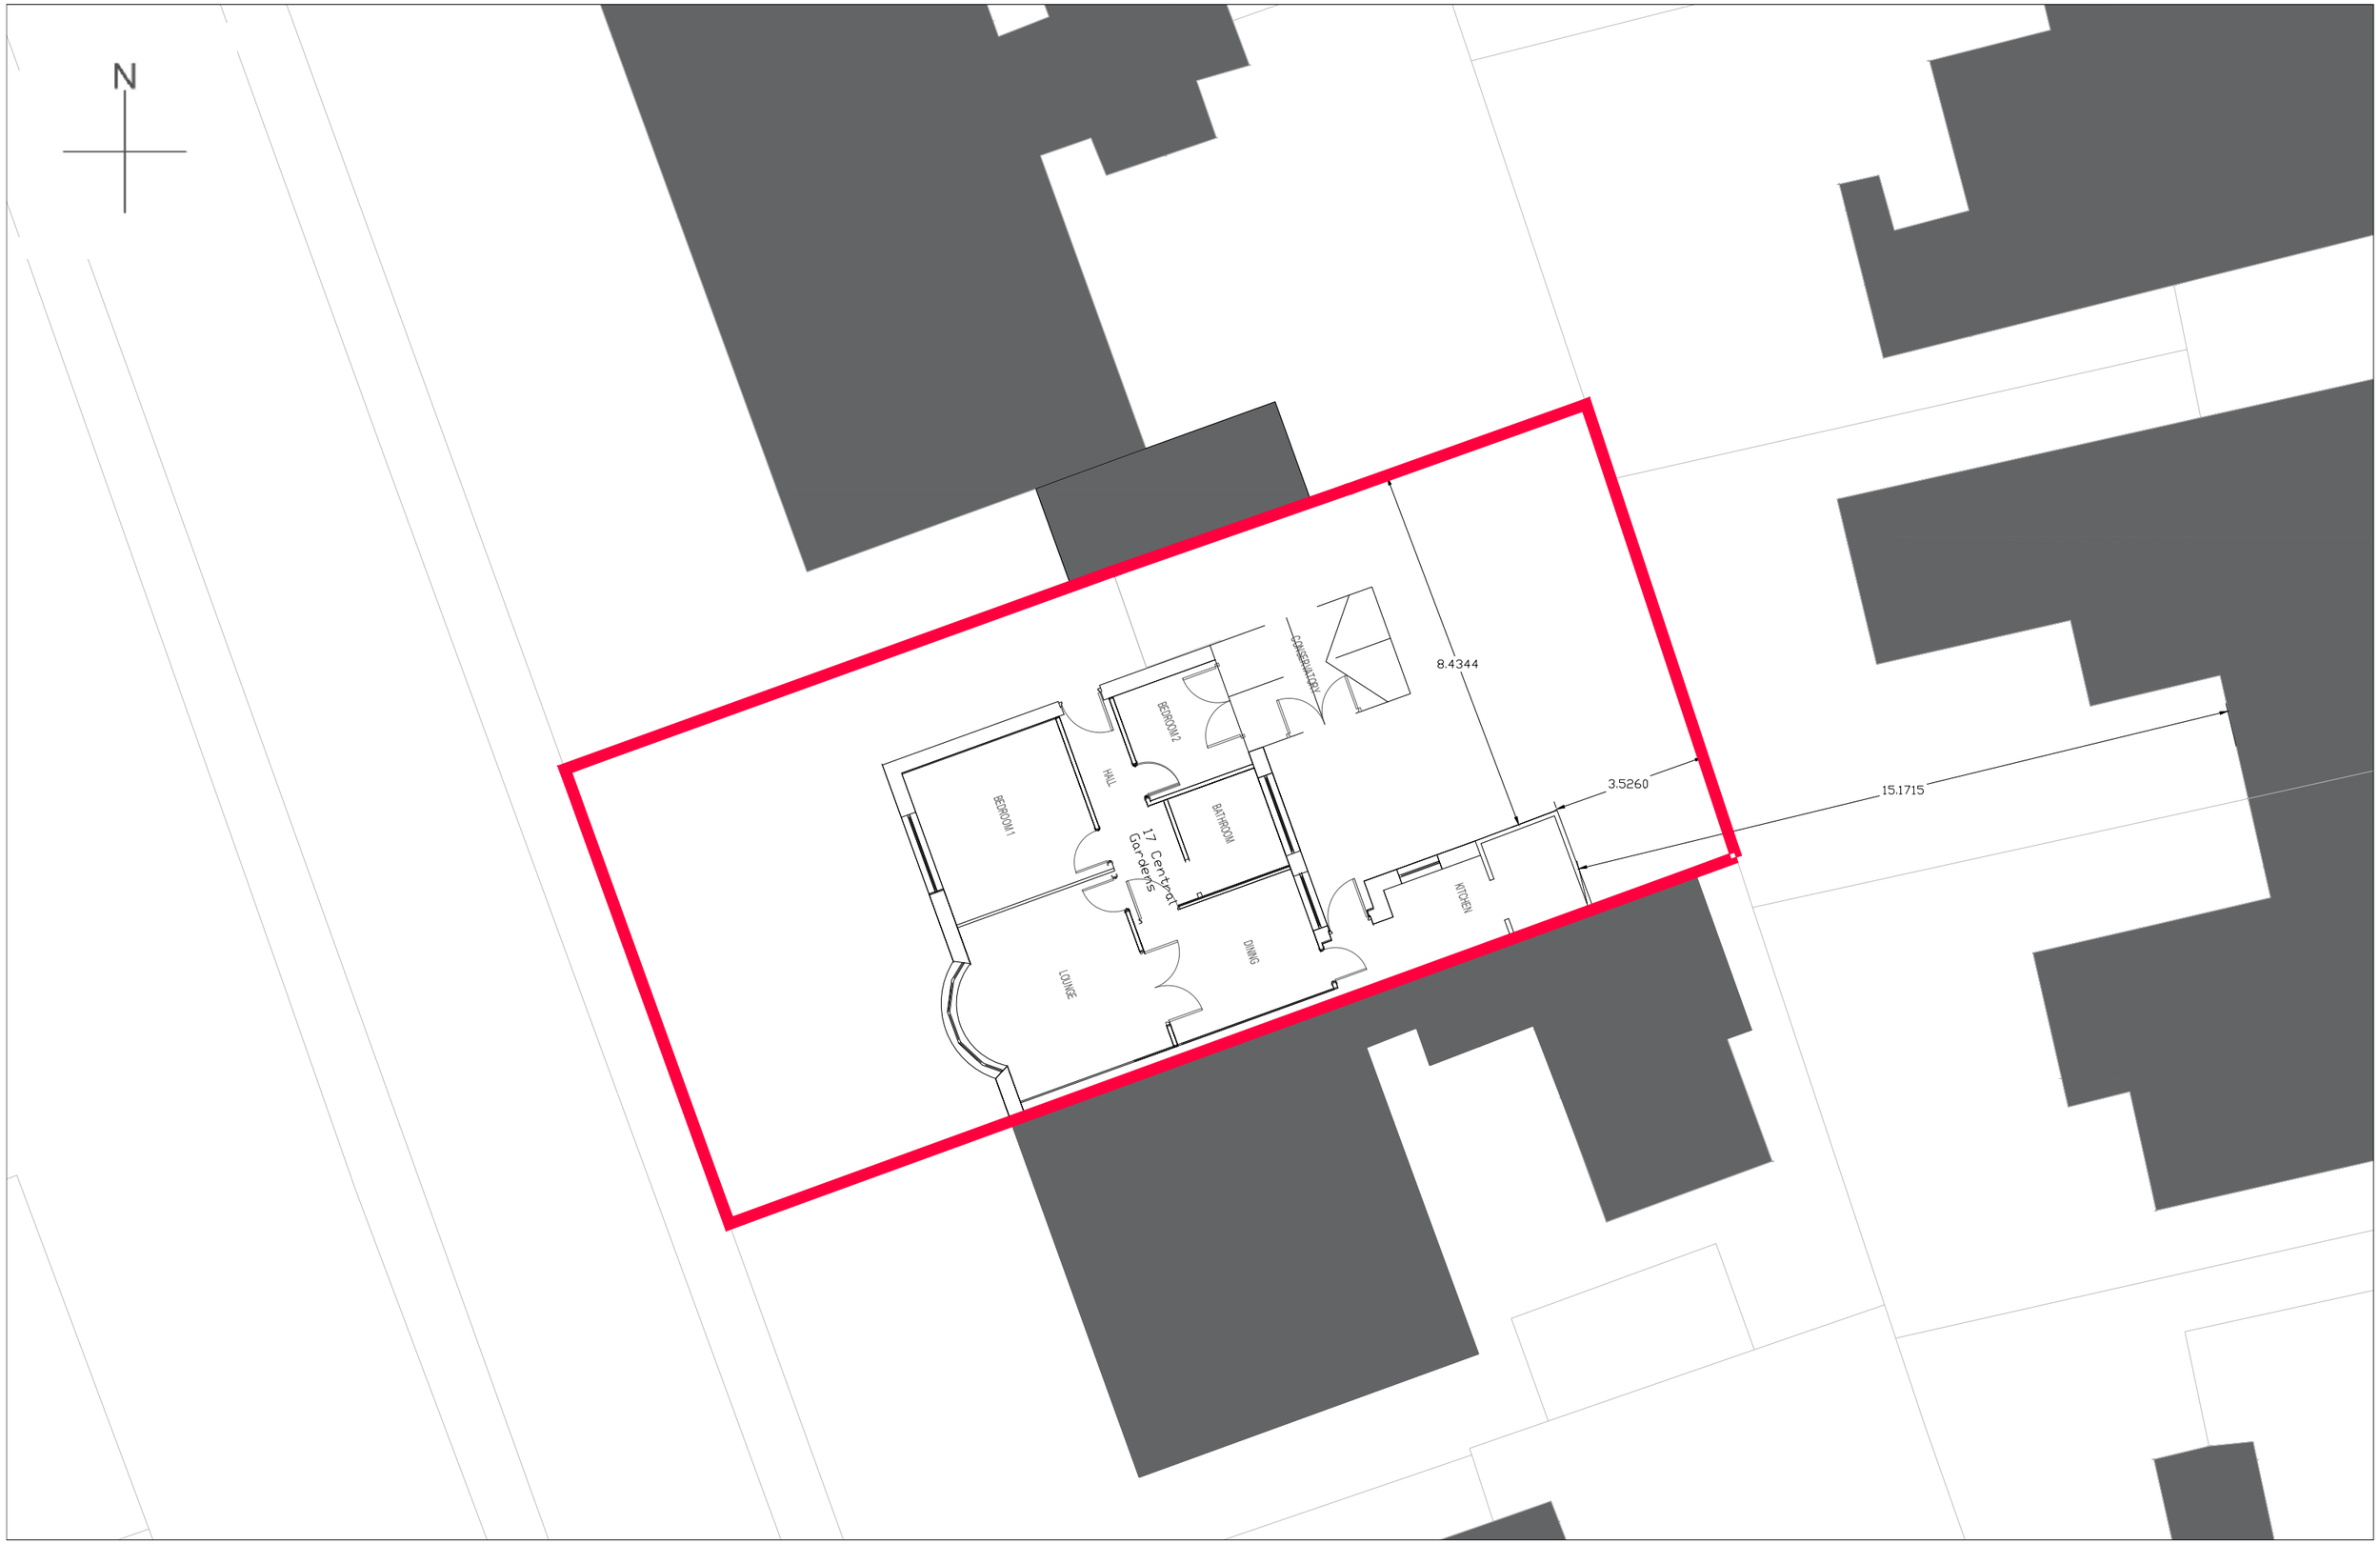


Extent of Plot Ownership

EXISTING PLOT PLAN

SCALE: 1:200@A3

Mr Thomas Stoker
17 Central Gardens, South Shields
NE34 6BA

CENTRAL GARDENS - 08