

EXISTING INNER SIDE 1:100




EXISTING REAR 1:100

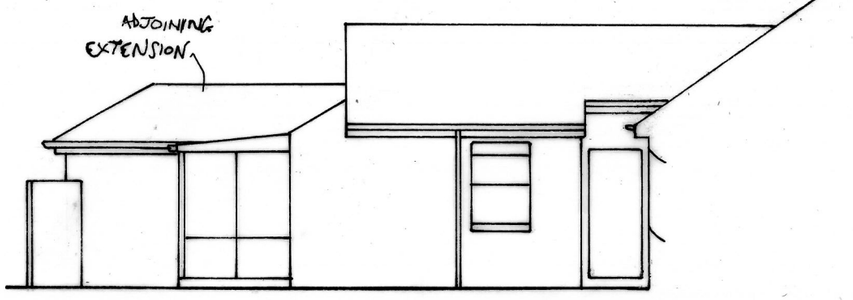


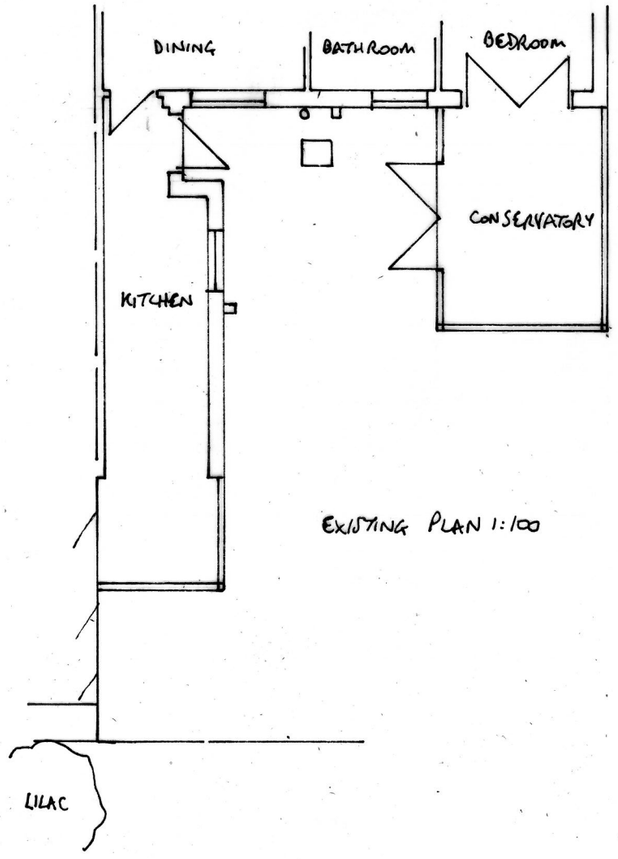

EXISTING PLAN 1:100

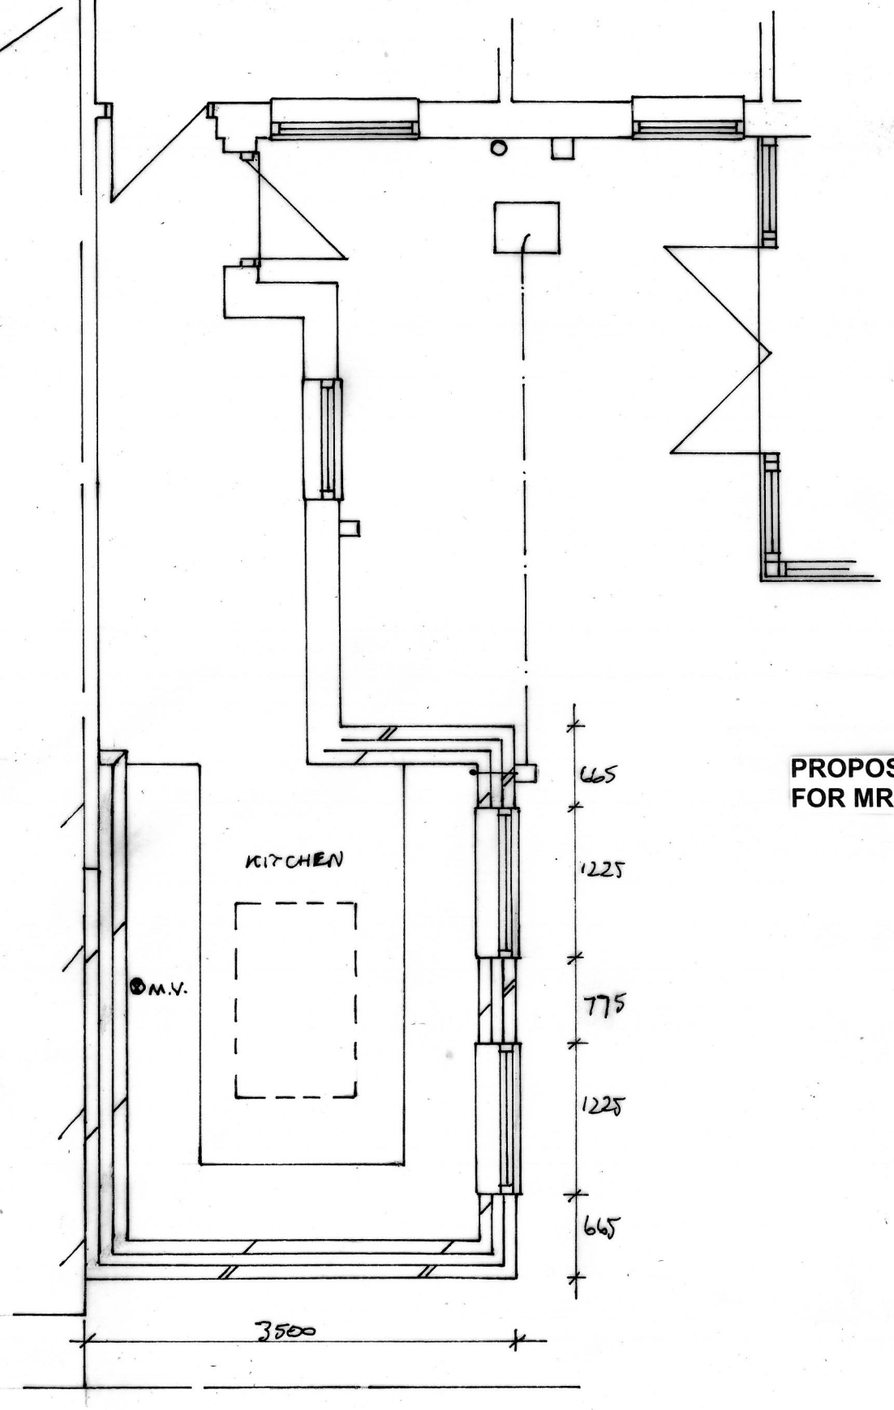

PROPOSED PLAN 1:50

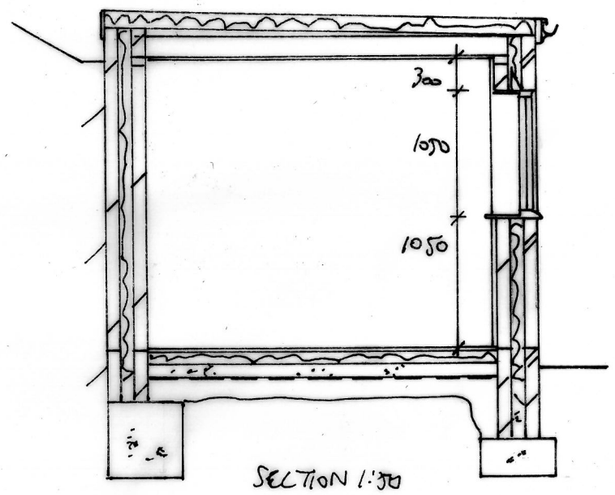

SECTION 1:50

PROPOSED EXTENSION TO 17 CENTRAL GARDENS, S. SHIELDS
FOR MR. STOKER **DRG NO 0775/9383/033**