

PROPOSED SIDE 1:50

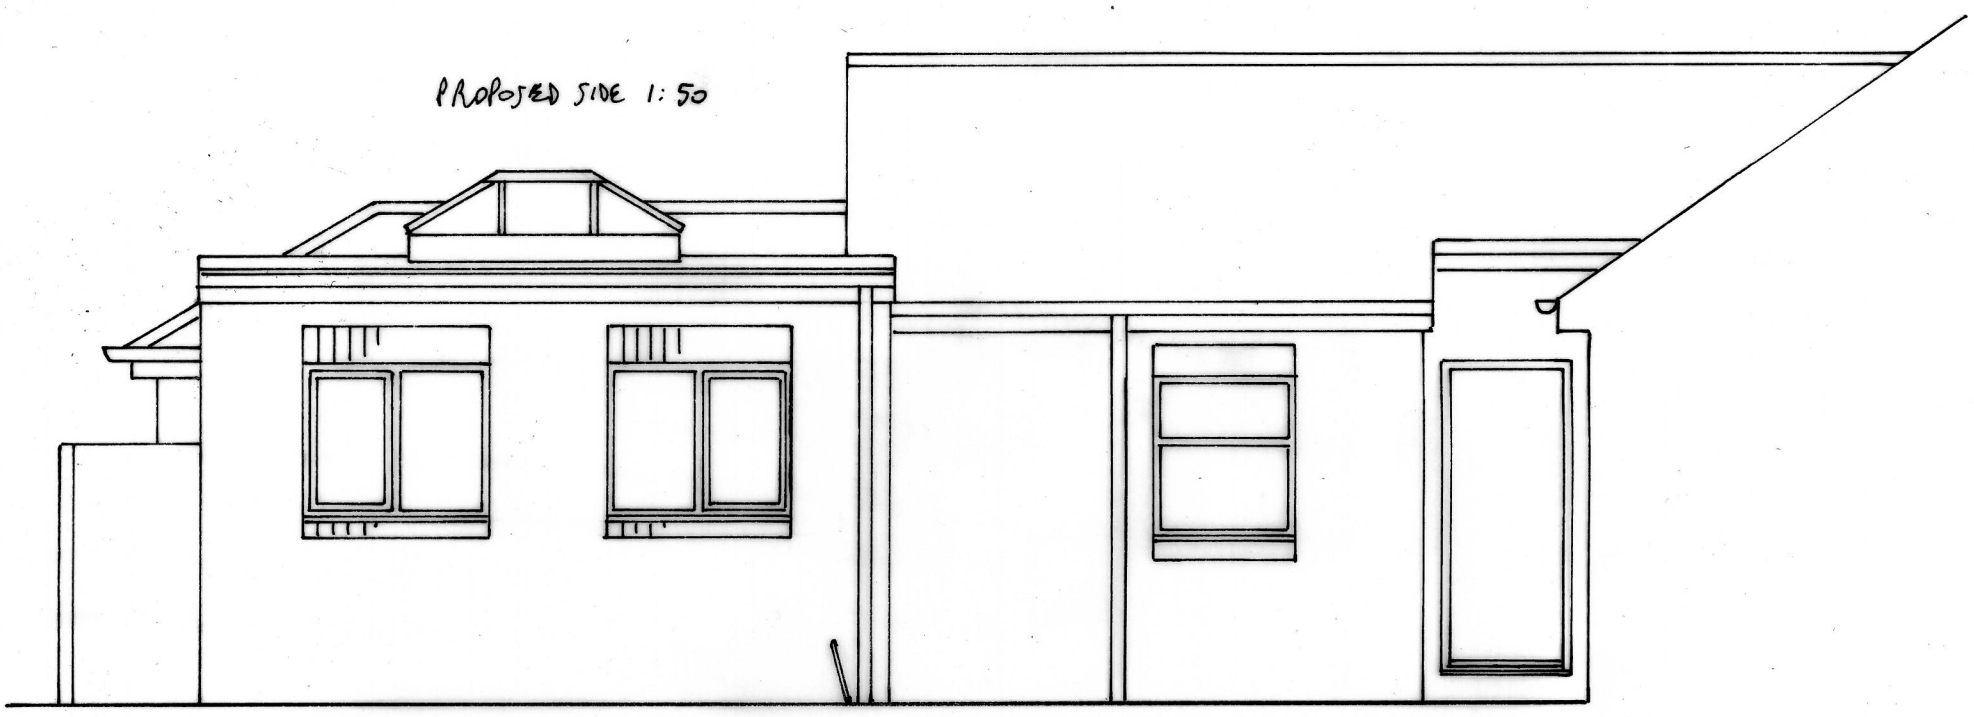

DARK GREY FIBREGLASS ROOF FINISH.
WHITE UPVC RWGOODS/FASCIAS/FRAMES, RED BRICK, ETC. TO MATCH EXISTING AS CLOSELY AS POSSIBLE.

PROPOSED REAR 1:50

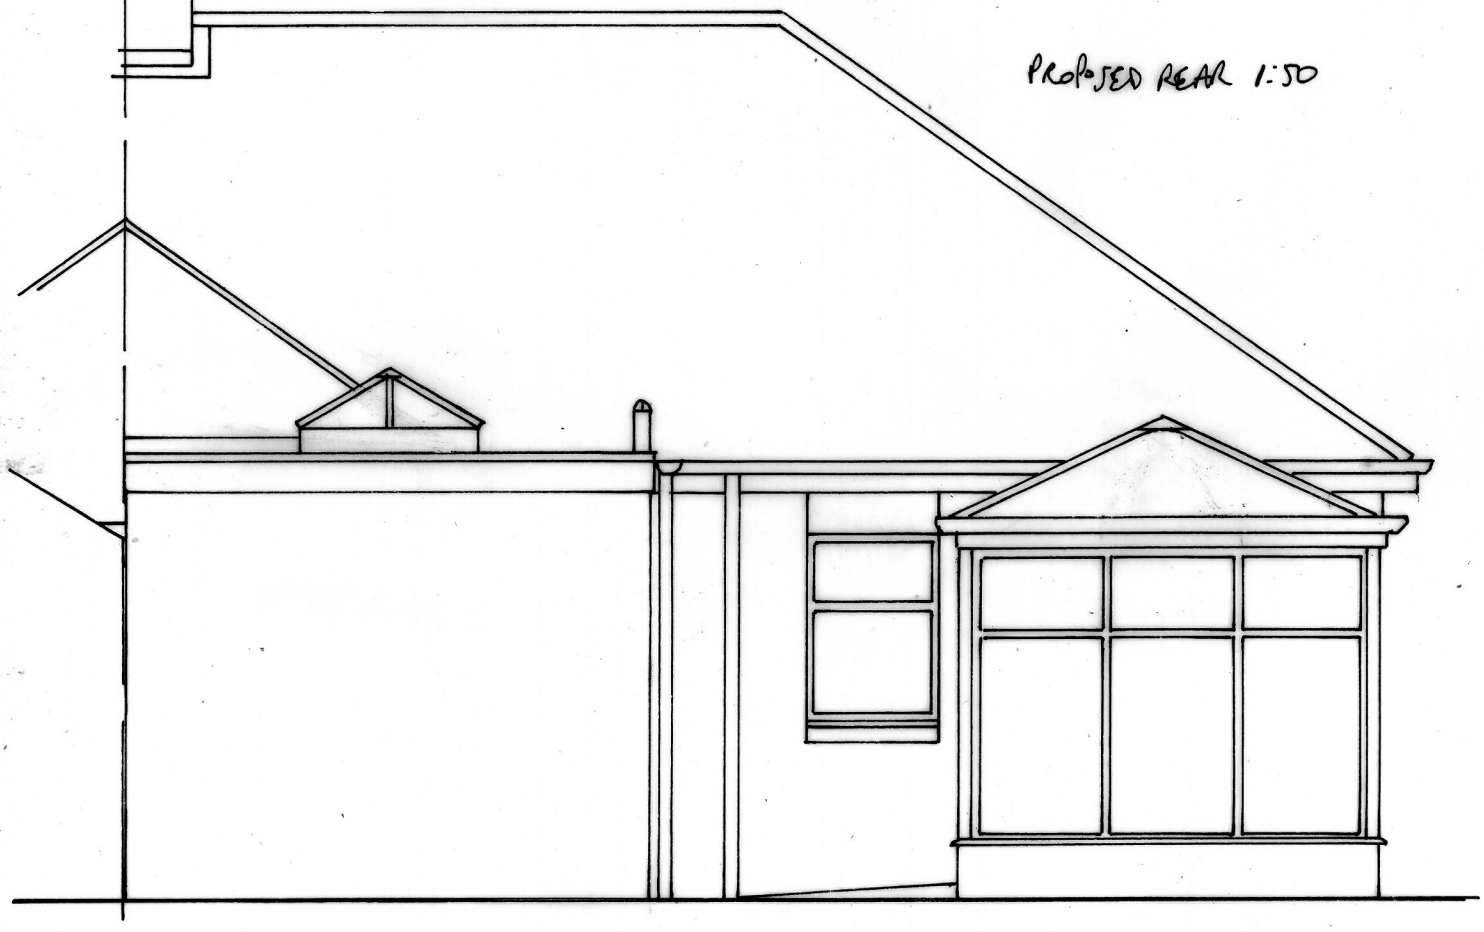

PROPOSED EXTENSION TO 17 CENTRAL GARDENS, S. SHIELDS
FOR MR. STOKER **DRG NO 1**