
This drawing is to be read in conjunction with all relevant Architect's, Structural Engineer's, Civil Engineer's, Landscape Architect's and Specialist Consultant's drawings and specifications.

All dimensions are to be checked on site. Any discrepancies are to be reported to the Architect prior to commencement of works. Do not scale from this drawing.

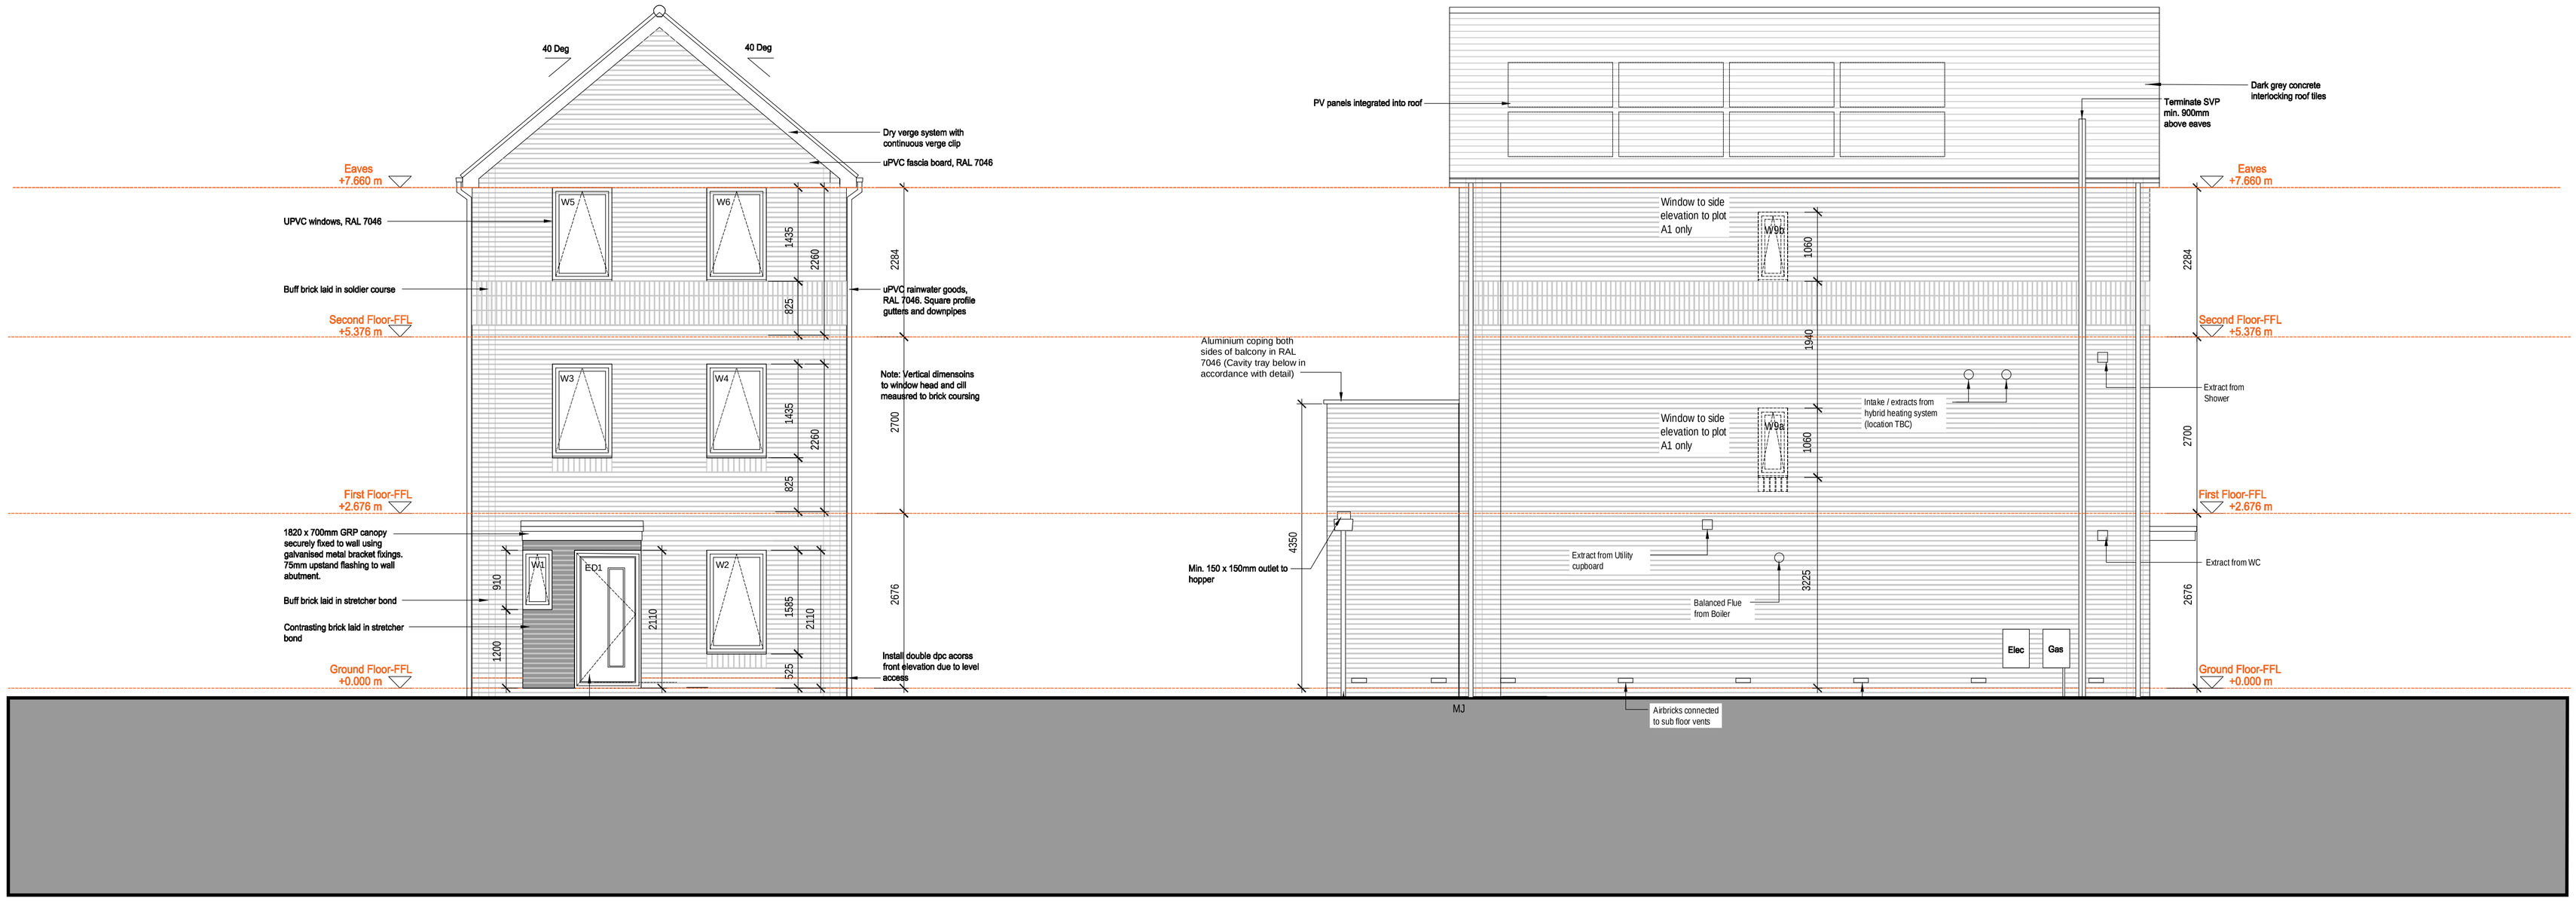

HOUSE TYPE A

LAND AT KELLY'S WHARF - HOUSING LAYOUT

SCALE 1:50 @ A1

MWE ARCHITECTS
Unit One, Bearl Farm, Stocksfield, NE43 7AL
Telephone : (0191) 260 2299
Email : enquiries@mwearchitects.co.uk
Website : www.mwearchitects.co.uk

Rev.	By	Date	Description

Client: LADAL	Job No.: 18055	Dwg No.: P-05
Job Title: KELLYS WHARF, HEBBURN	Scale: 1:50	Rev.: -
	Date: JAN'26	
Description: PHASE 1 TYPE A - ELEVATIONS (SHEET 1)	Drawn by: AET	
	Paper size: A1	Date