AMENDED PLAN

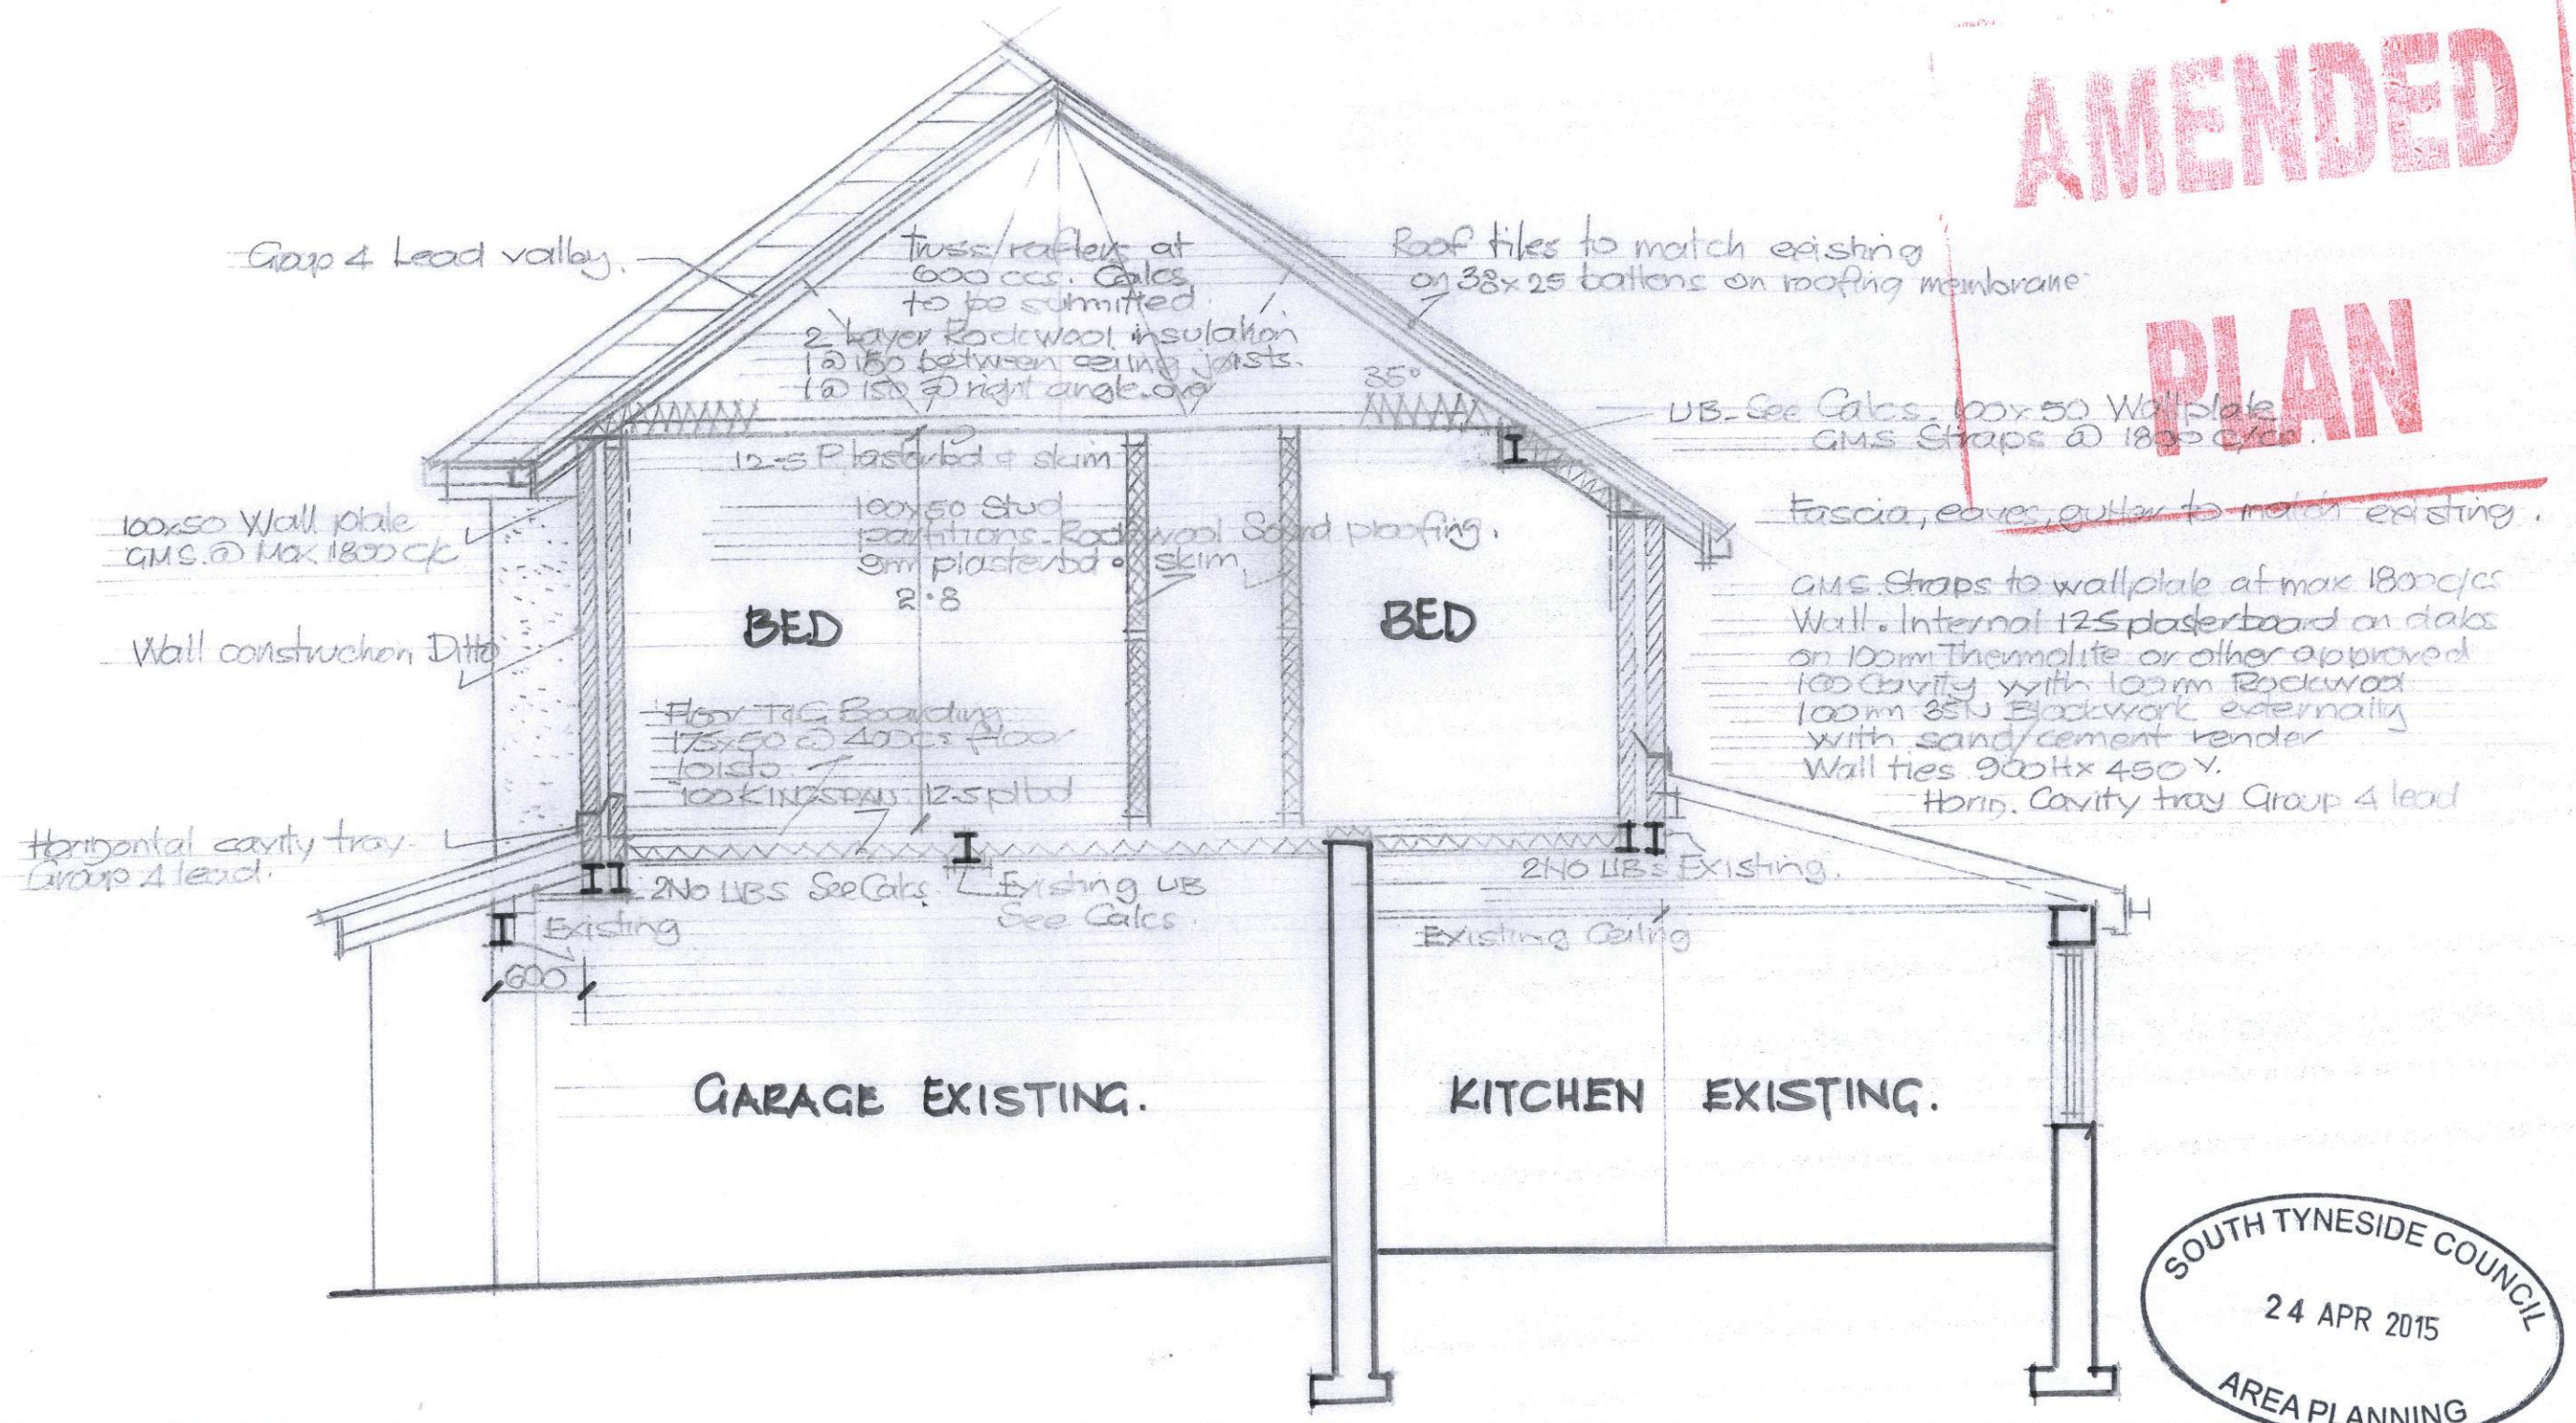

SOUTH TYNESIDE COUNCIL
24 APR 2015
AREA PLANNING

SECTION 1:50

No 2. LASCELLES AVENUE, SOUTH SHIELDS.

ST/0188/15/HFUL