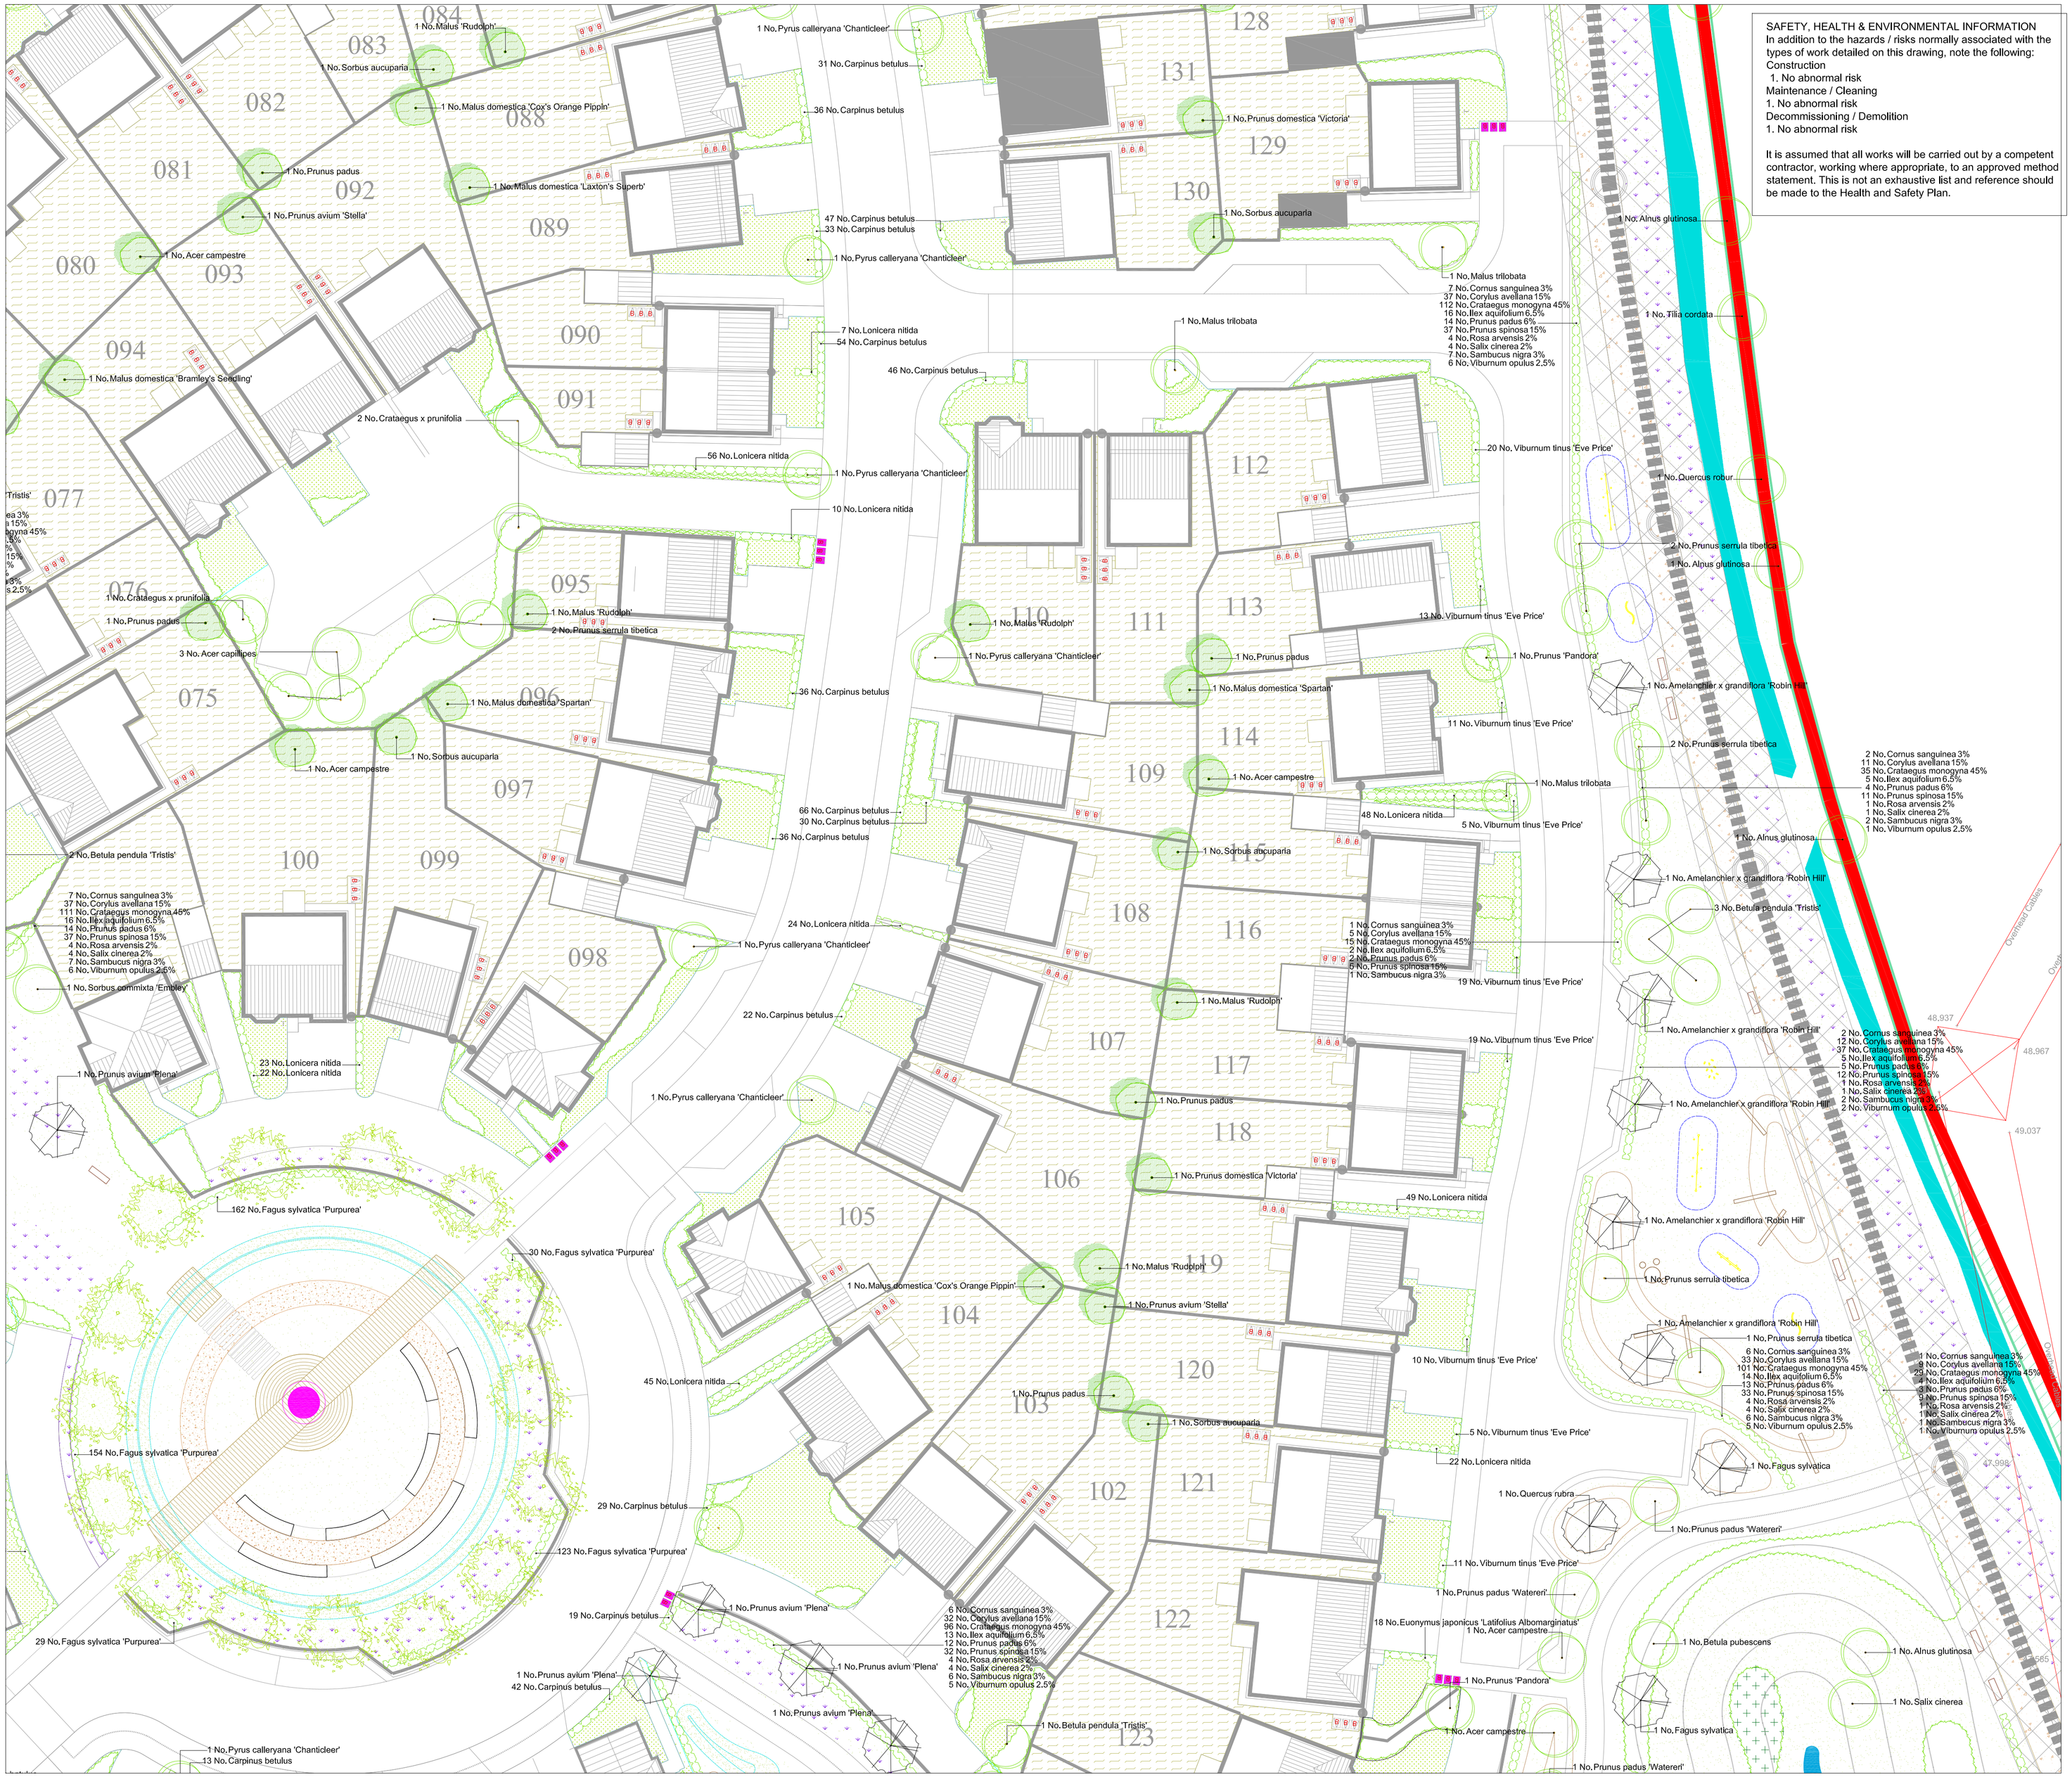

SAFETY, HEALTH & ENVIRONMENTAL INFORMATION
In addition to the hazards / risks normally associated with the types of work detailed on this drawing, note the following:
Construction
1. No abnormal risk
Maintenance / Cleaning
1. No abnormal risk
Decommissioning / Demolition
1. No abnormal risk

It is assumed that all works will be carried out by a competent contractor, working where appropriate, to an approved method statement. This is not an exhaustive list and reference should be made to the Health and Safety Plan.

Key

- Site Boundary
- Existing hedgerows to be retained, reinforce and managed (to be protected during construction in accordance with BS5837:2012)
- Proposed Advanced Nursery Stock tree planting
- Proposed extra heavy tree planting (feature trees)
- Proposed extra heavy tree planting (feature trees)
- Proposed selected standard tree planting
- Proposed standard trees
- Proposed shrub planting
- Proposed hedge planting (Proposed native hedge to be planted with post and wire hedge protective fence)
- Proposed turf to front gardens Medallion by Rowlawn, or similar approved
- Proposed turf to back gardens Medallion by Rowlawn, or similar approved
- Proposed species rich grass mix WFG20 Species Rich Lawn by Germinal Seeds, or similar approved. Sown at 10g/m² if earth is bare or has been disturbed. In areas where an existing grass sward is present, mix to be oversown at 5g/m²
- Proposed species rich mix - SUDS/ Wetland Areas WFG9 Wetland and Pond by Germinal Seeds, or similar approved.
- Proposed bulbs/ wildflower plugs
- Proposed marginal/ emergent planted areas
- Proposed grassed mounds
- Proposed scrapes/ditches

NOTES

All trees planted within 2m of a highway or adopted footpath, or within 3m of proposed utilities to be planted with a root barrier.

Rev.		yes	By.	Chk.	Date.
---	-----	CDM.	By.	Chk.	Date.

Proj. Monkton Fell - Phase 2

Loc. NE31

Client. Taylor Wimpey/ Barratt David Wilson Homes

Dwg. Softworks (Sheet 6 of 8)

DRAFT

Scale. 1:250@A1

Date. 07/15

Drawing No. 914_15

Rev. -

southerngreen
chartered landscape architects
221 Durham Road
Low Fell
Gateshead
NE9 5AB
Tel 0191 440 0034
Fax 0191 420 3490
studio@southerngreen.co.uk