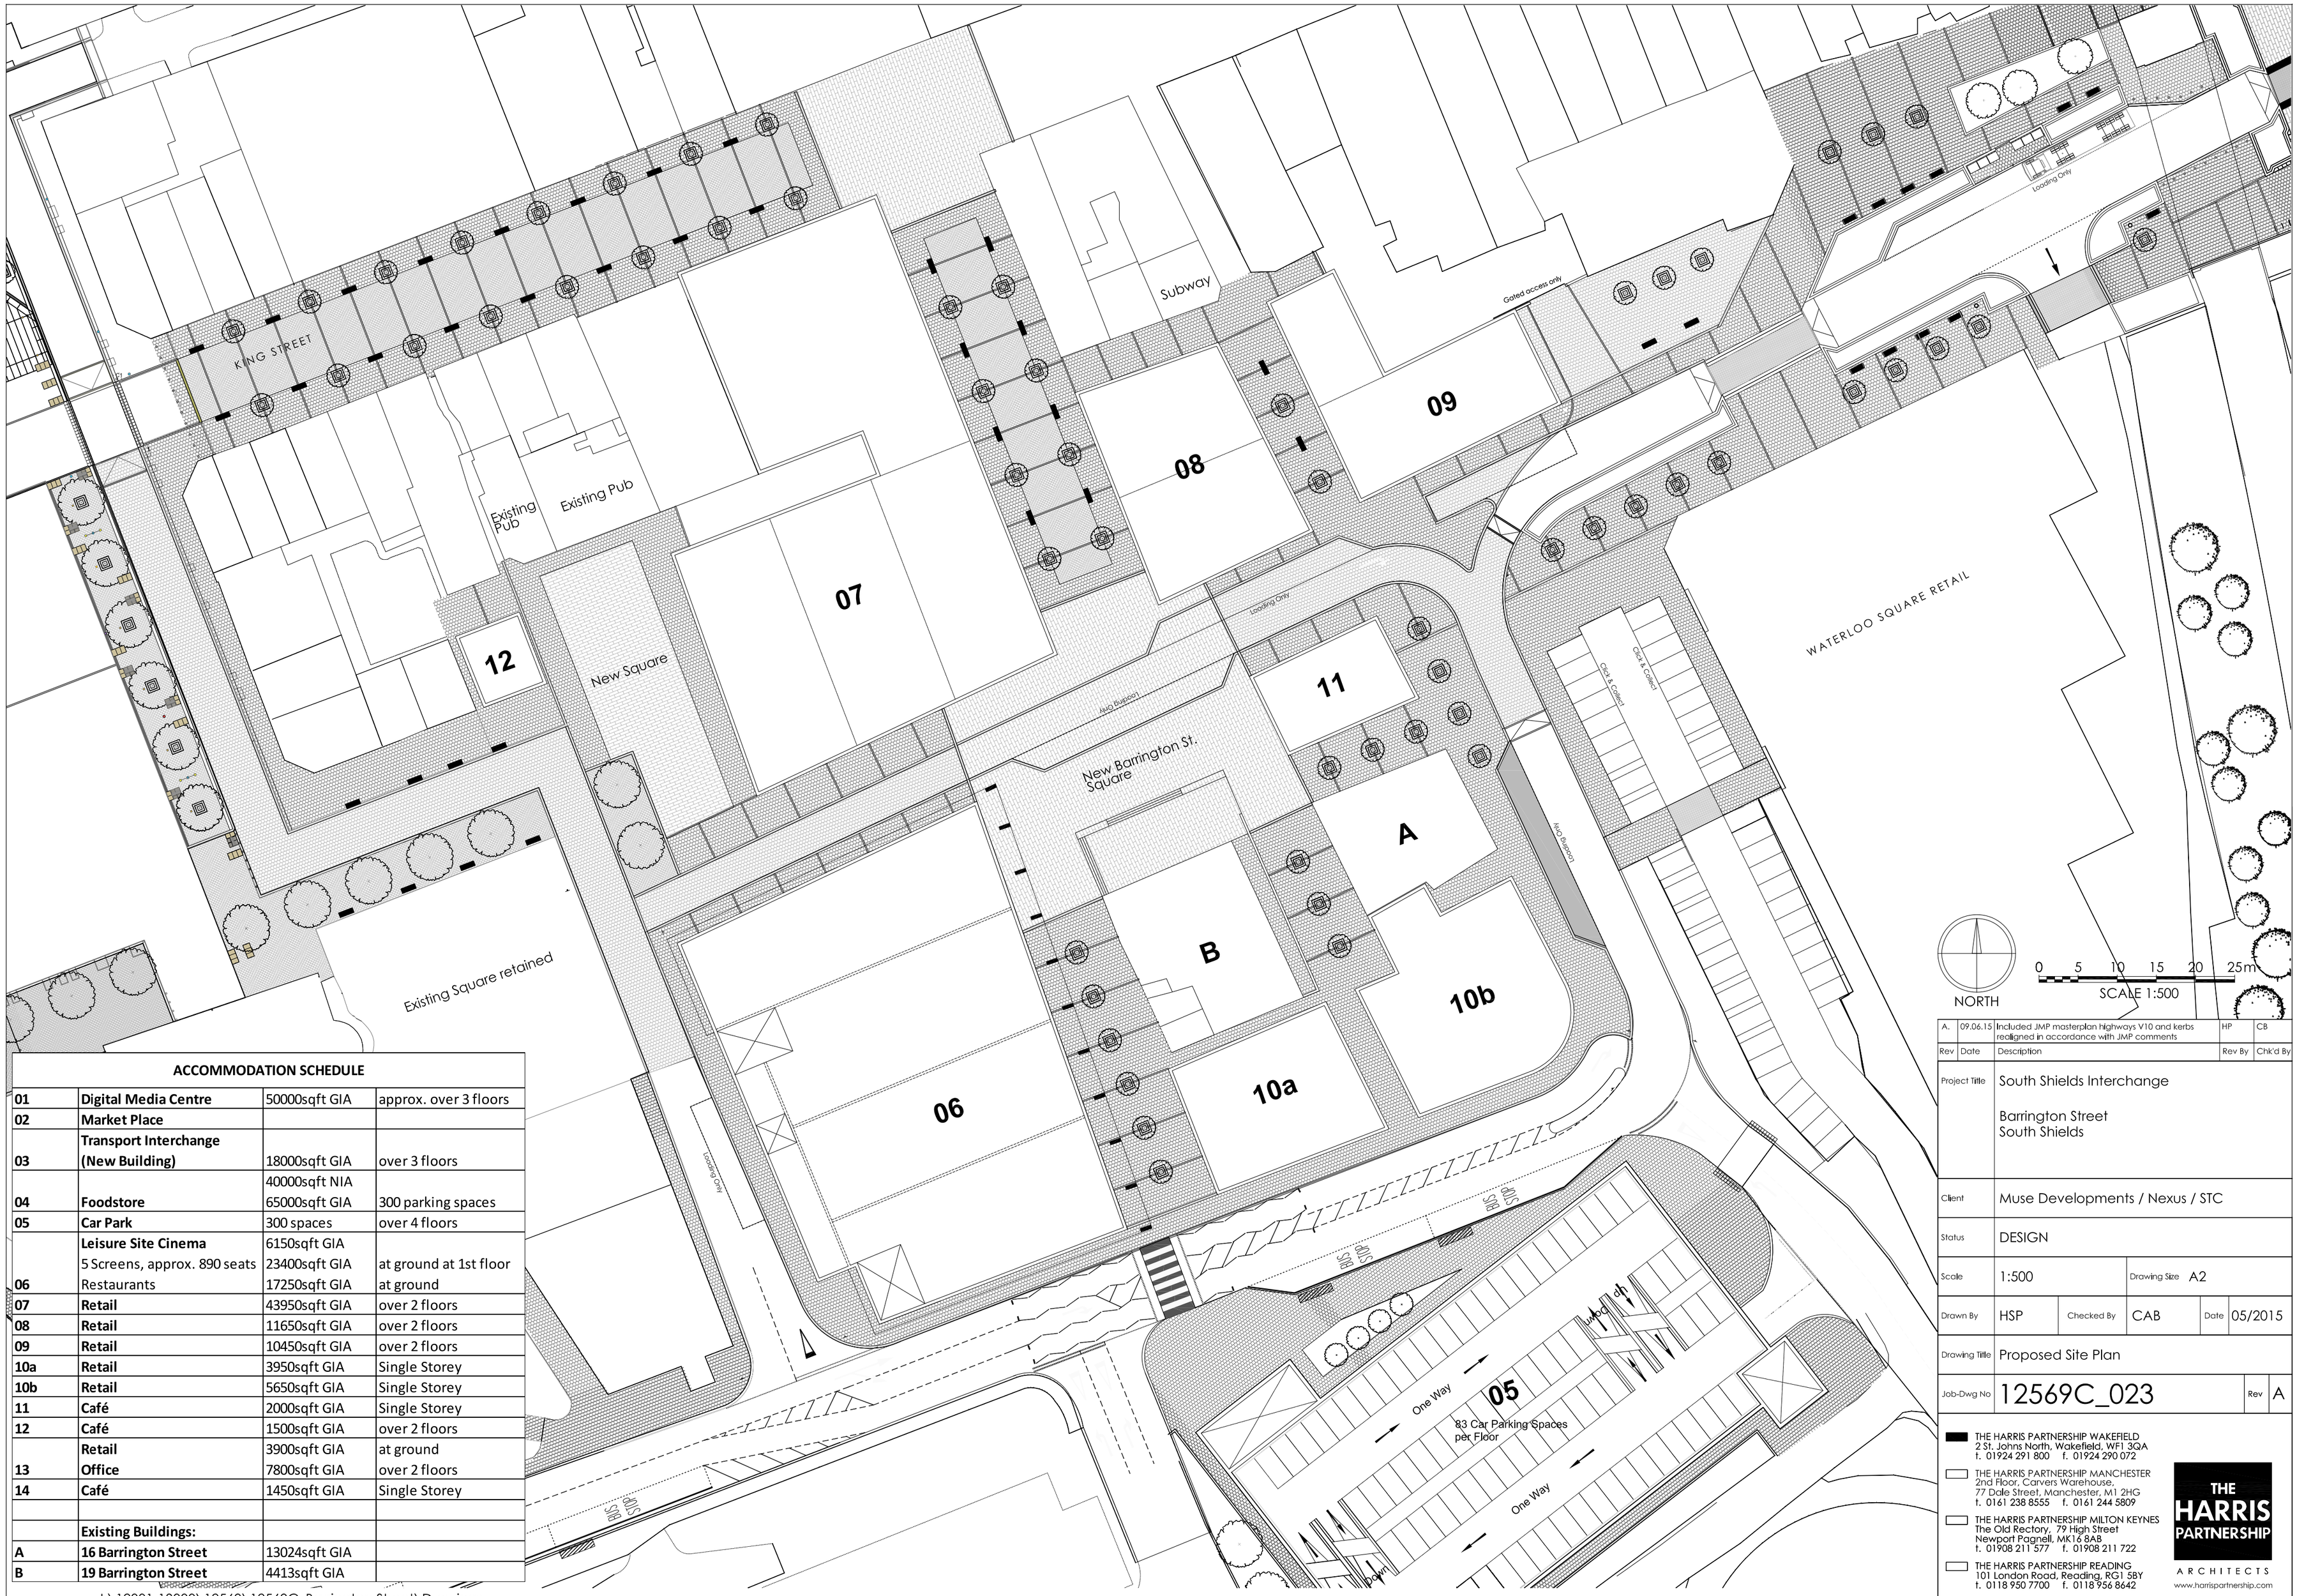

ACCOMMODATION SCHEDULE

01	Digital Media Centre	50000sqft GIA	approx. over 3 floors
02	Market Place		
03	Transport Interchange (New Building)	18000sqft GIA	over 3 floors
04	Foodstore	40000sqft NIA 65000sqft GIA	300 parking spaces
05	Car Park	300 spaces	over 4 floors
06	Leisure Site Cinema 5 Screens, approx. 890 seats Restaurants	6150sqft GIA 23400sqft GIA 17250sqft GIA	 at ground at 1st floor at ground
07	Retail	43950sqft GIA	over 2 floors
08	Retail	11650sqft GIA	over 2 floors
09	Retail	10450sqft GIA	over 2 floors
10a	Retail	3950sqft GIA	Single Storey
10b	Retail	5650sqft GIA	Single Storey
11	Café	2000sqft GIA	Single Storey
12	Café	1500sqft GIA	over 2 floors
13	Retail Office	3900sqft GIA 7800sqft GIA	at ground over 2 floors
14	Café	1450sqft GIA	Single Storey
	Existing Buildings:		
A	16 Barrington Street	13024sqft GIA	
B	19 Barrington Street	4413sqft GIA	

CAD file reference J:\12001-13000\12569\12569C_Barrington Street\Drawings

Rev	Date	Description	Rev By	Chk'd By
A.	09.06.15	Included JMP masterplan Highways V10 and kerbs realigned in accordance with JMP comments	HP	CB

Project Title	South Shields Interchange Barrington Street South Shields				
Client	Muse Developments / Nexus / STC				
Status	DESIGN				
Scale	1:500	Drawing Size	A2		
Drawn By	HSP	Checked By	CAB	Date	05/2015
Drawing Title	Proposed Site Plan				
Job-Dwg No	12569C_023			Rev	A

THE HARRIS PARTNERSHIP WAKEFIELD
2 St. Johns North, Wakefield, WF1 3QA
t. 01924 291 800 f. 01924 290 072

THE HARRIS PARTNERSHIP MANCHESTER
2nd Floor, Carvers Warehouse,
77 Dale Street, Manchester, M1 2HG
t. 0161 238 8555 f. 0161 244 5809

THE HARRIS PARTNERSHIP MILTON KEYNES
The Old Rectory, 79 High Street
Newport Pagnell, MK16 8AB
t. 01908 211 577 f. 01908 211 722

THE HARRIS PARTNERSHIP READING
101 London Road, Reading, RG1 5BY
t. 0118 950 7700 f. 0118 956 8642

THE HARRIS PARTNERSHIP
ARCHITECTS
www.harrispartnership.com

This drawing is copyright and may not be reproduced in whole or part without written authority. Do not scale off this drawing.